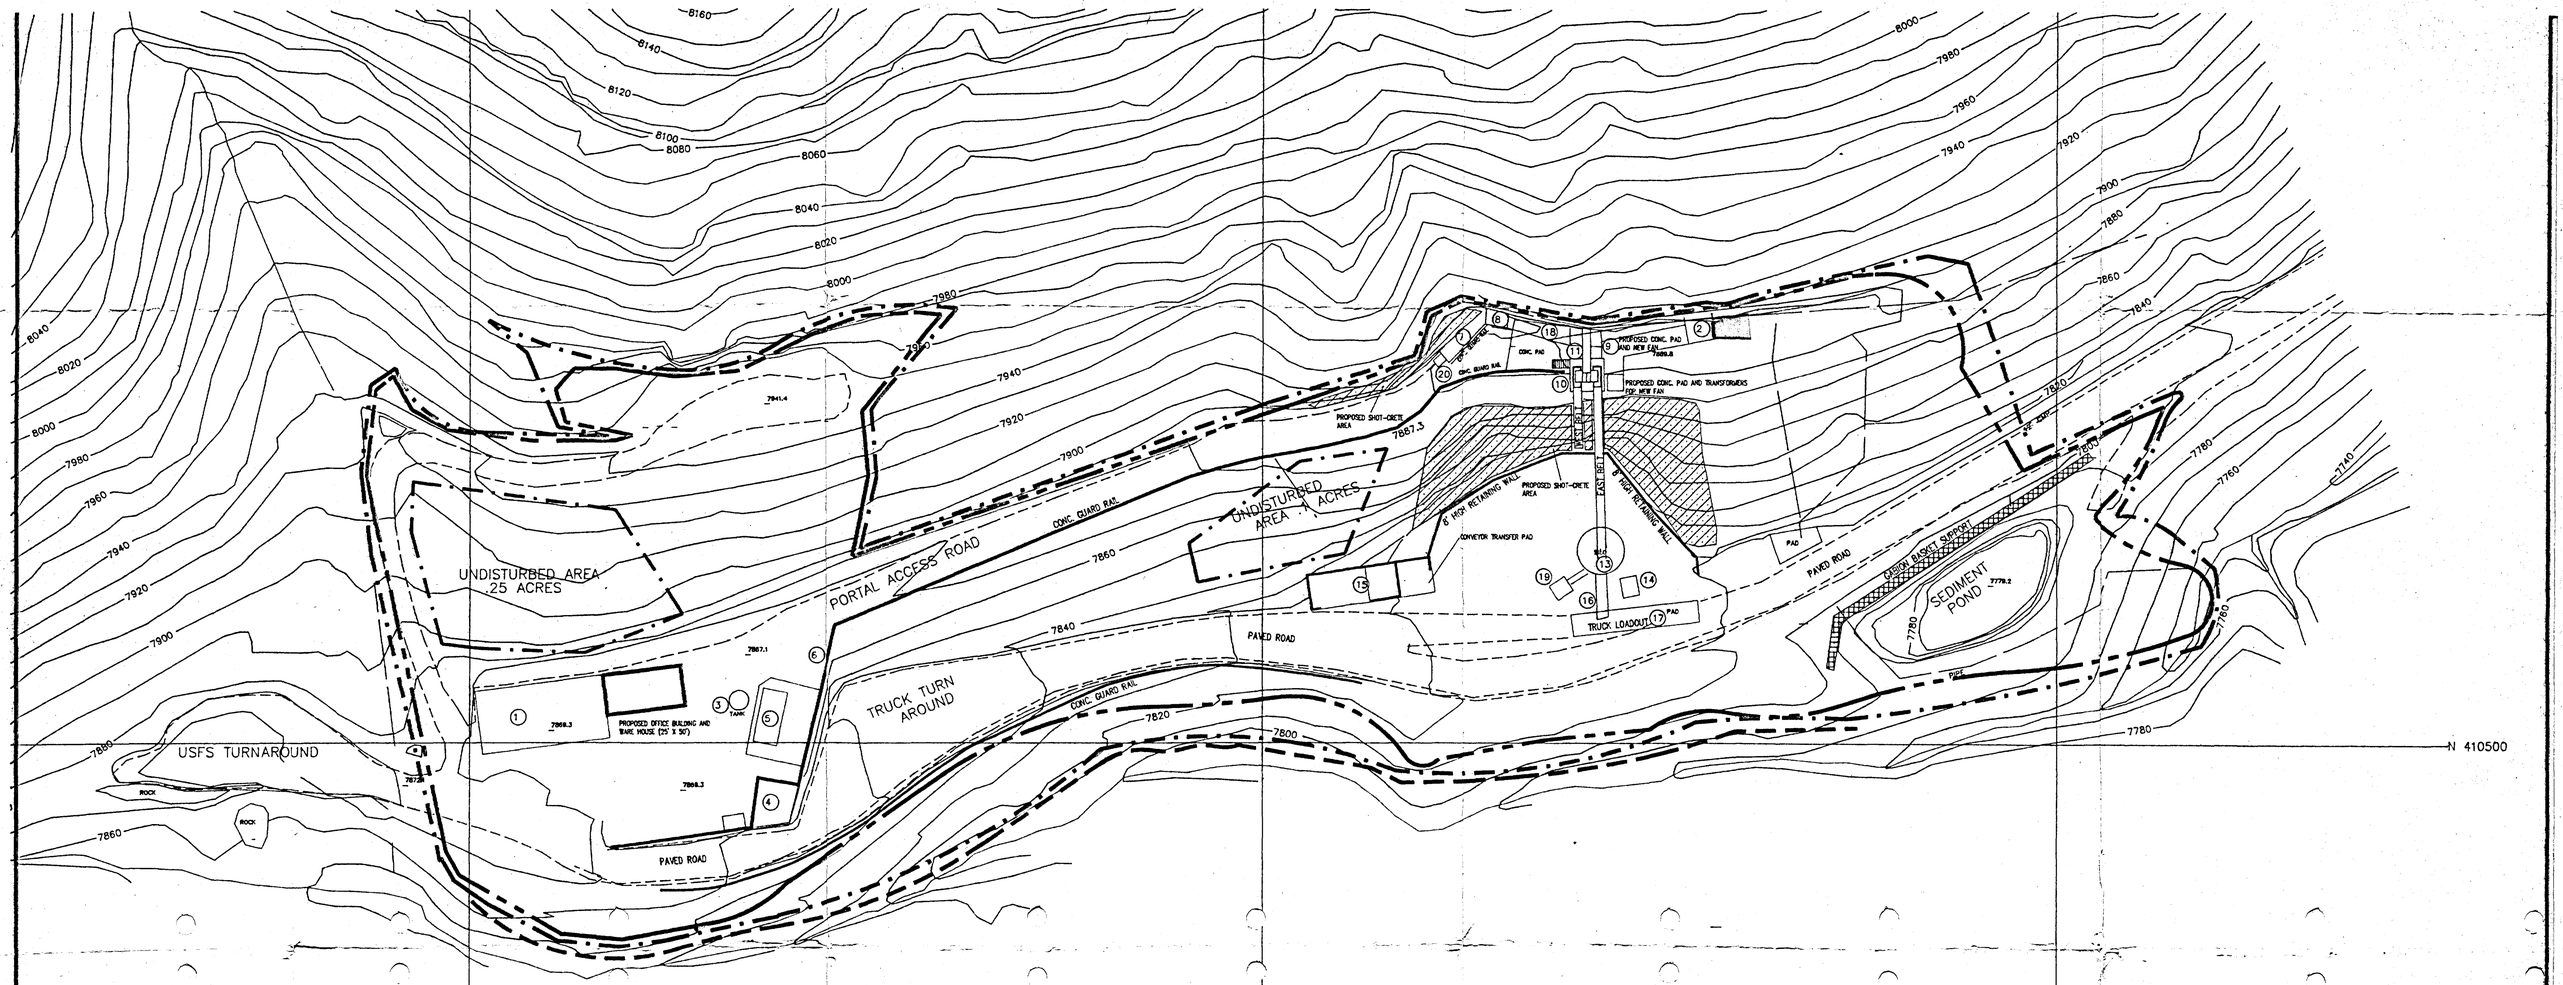

LEGEND

- *Concrete Barrier*
- *Disturbed Boundary*
- *Permit Area*
- *Forest Service Special Use*
- *Silt Fence / Straw Bales*

1 *Shop*
2 *Fan Housing Location*
3 *Rockdust Silo*
4 *Concrete Dumpster Pad*
5 *Power Center*
6 *Power Pole*
7 *Offices*
8 *Intake Portal*
9 *Belt Portal*
10 *Crusher Pad*
11 *Mine Belt.*
12 *Silo Conveyor*
13 *Coal Silo*
14 *Weight Shed*
15 *Bulk Oil Station*
16 *Load Belt (Scale)*
17 *Truck Pad*
18 *General Storage Facility*
19 *Reclaim Hopper and Belt*
20 *Visual Disconnect*

RECEIVED
OCT 2 5 1991
DIVISION OF
OIL GAS & MINING

GENWAL COAL COMPANY

CRANDALL CANYON MINE
HIAWATHA SEAM
PO BOX 1201
HUNTINGTON, UTAH

<REVISION>

Surface Facilities

Drawn by: *G Mathis.* Scale: 1" = *50'*

Date: *3-21-91* Plate: 3-1

Drawing: *C:\mineplan\newsurf*