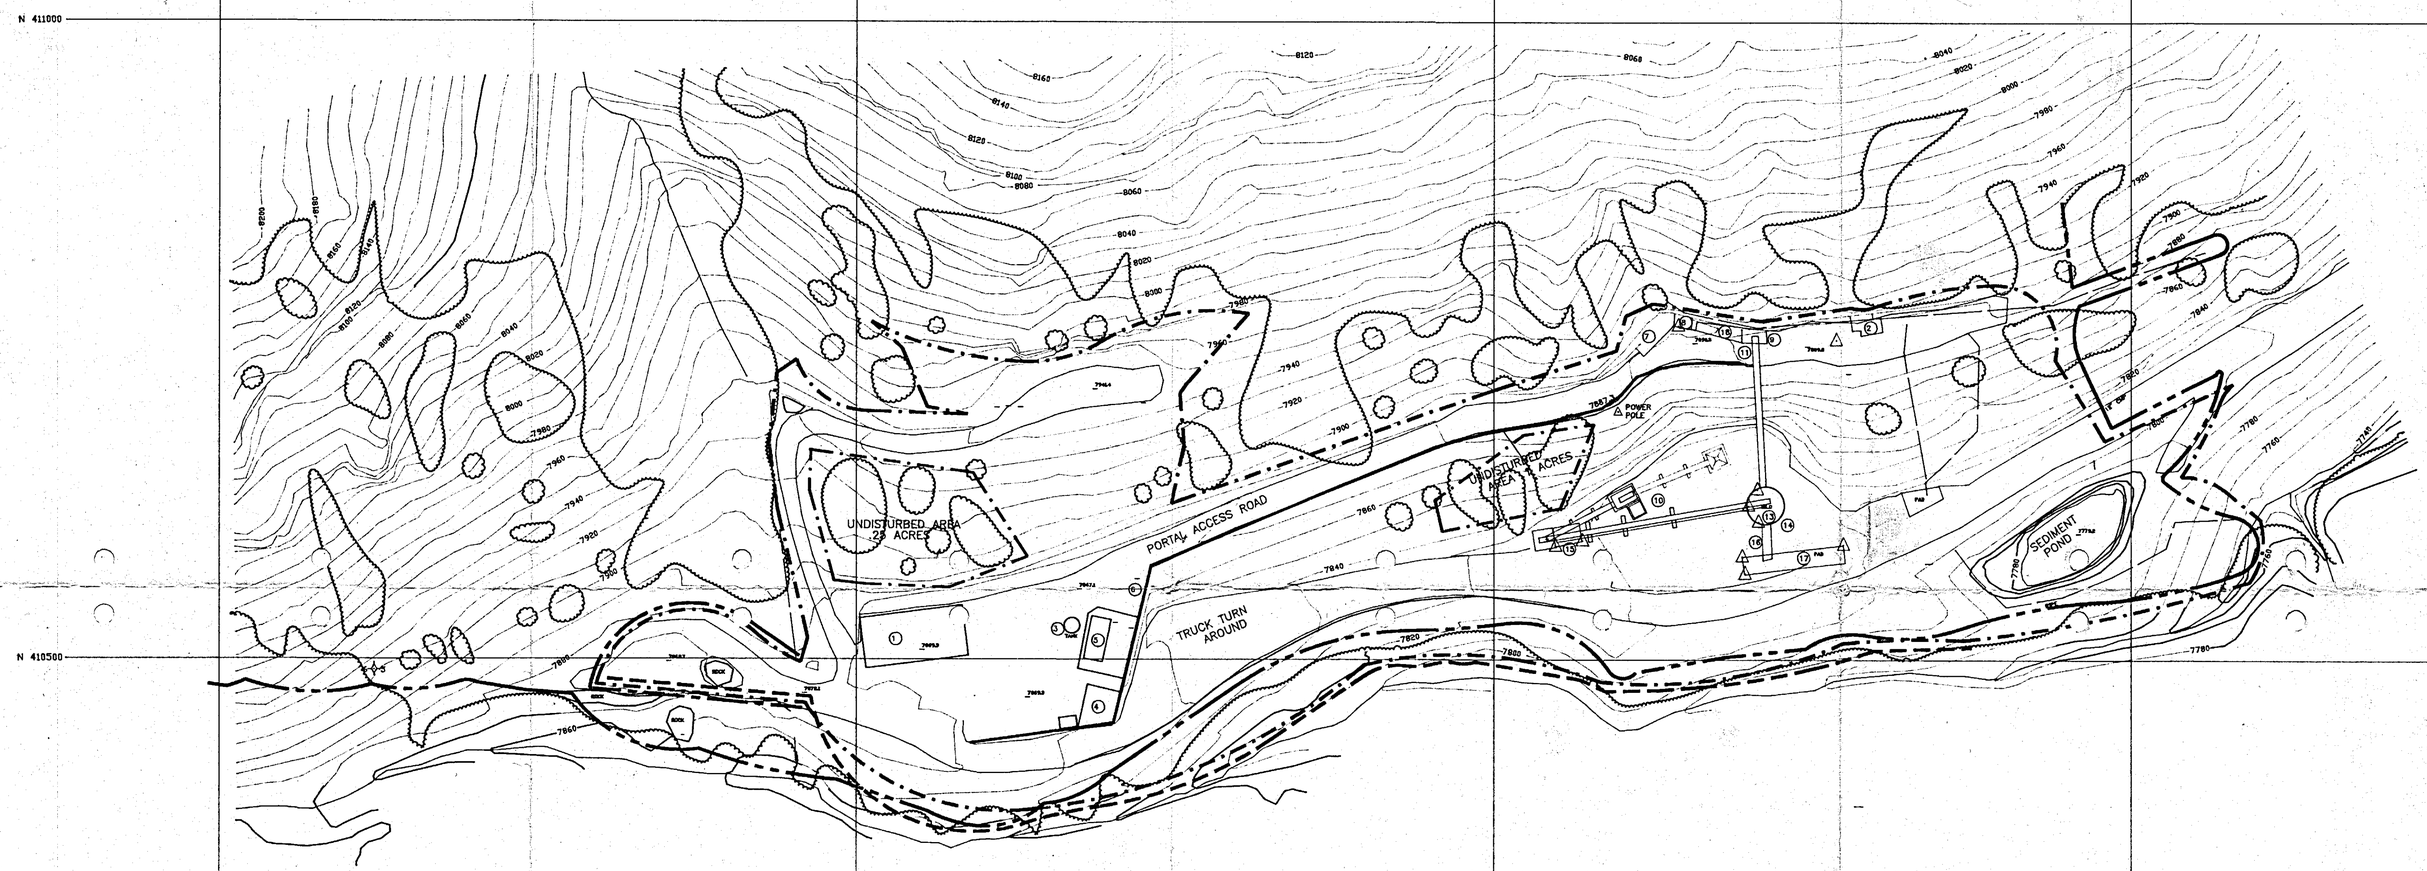


*LEGEND*

- *Concrete Barrier*
- *Permit Area*
- *Disturbed Boundry*
- *Forest Service Special Use*
- *Silt Fence / Straw Bales*

1 *Shop*
2 *Fan Housing Location*
3 *Rockdust Silo*
4 *Dumpster Pad*
5 *Power Center*
6 *Power Pole*
7 *Offices*
8 *Intake Portal*
9 *Belt Portal*
10 *Proposed Loading Structure*
11 *Mine Belt*
12 *Silo Conveyor*
13 *Coal Silo*
14 *Weight Shed*
15 *Bulk Oil Station*
16 *Load Belt (Scale)*
17 *Truck Pad*
18 *Genral Storage Facility*

RECEIVED
APR 03 1991
DIVISION OF
OIL GAS & MINING

GENWAL COAL COMPANY

CRANDALL CANYON MINE
HIAWATHA SEAM
PO BOX 1201
HUNTINGTON, UTAH

| <REVISION> | | |
|---|---|---|
| | Surface Facilities | |
| | Drawn by: *C Mathis.* | Scale: 1" = *50'* |
| | Date: *3-21-91* | Plate: 3-1 |
| | Drawing: *C:\mineplan\newsurf* | |