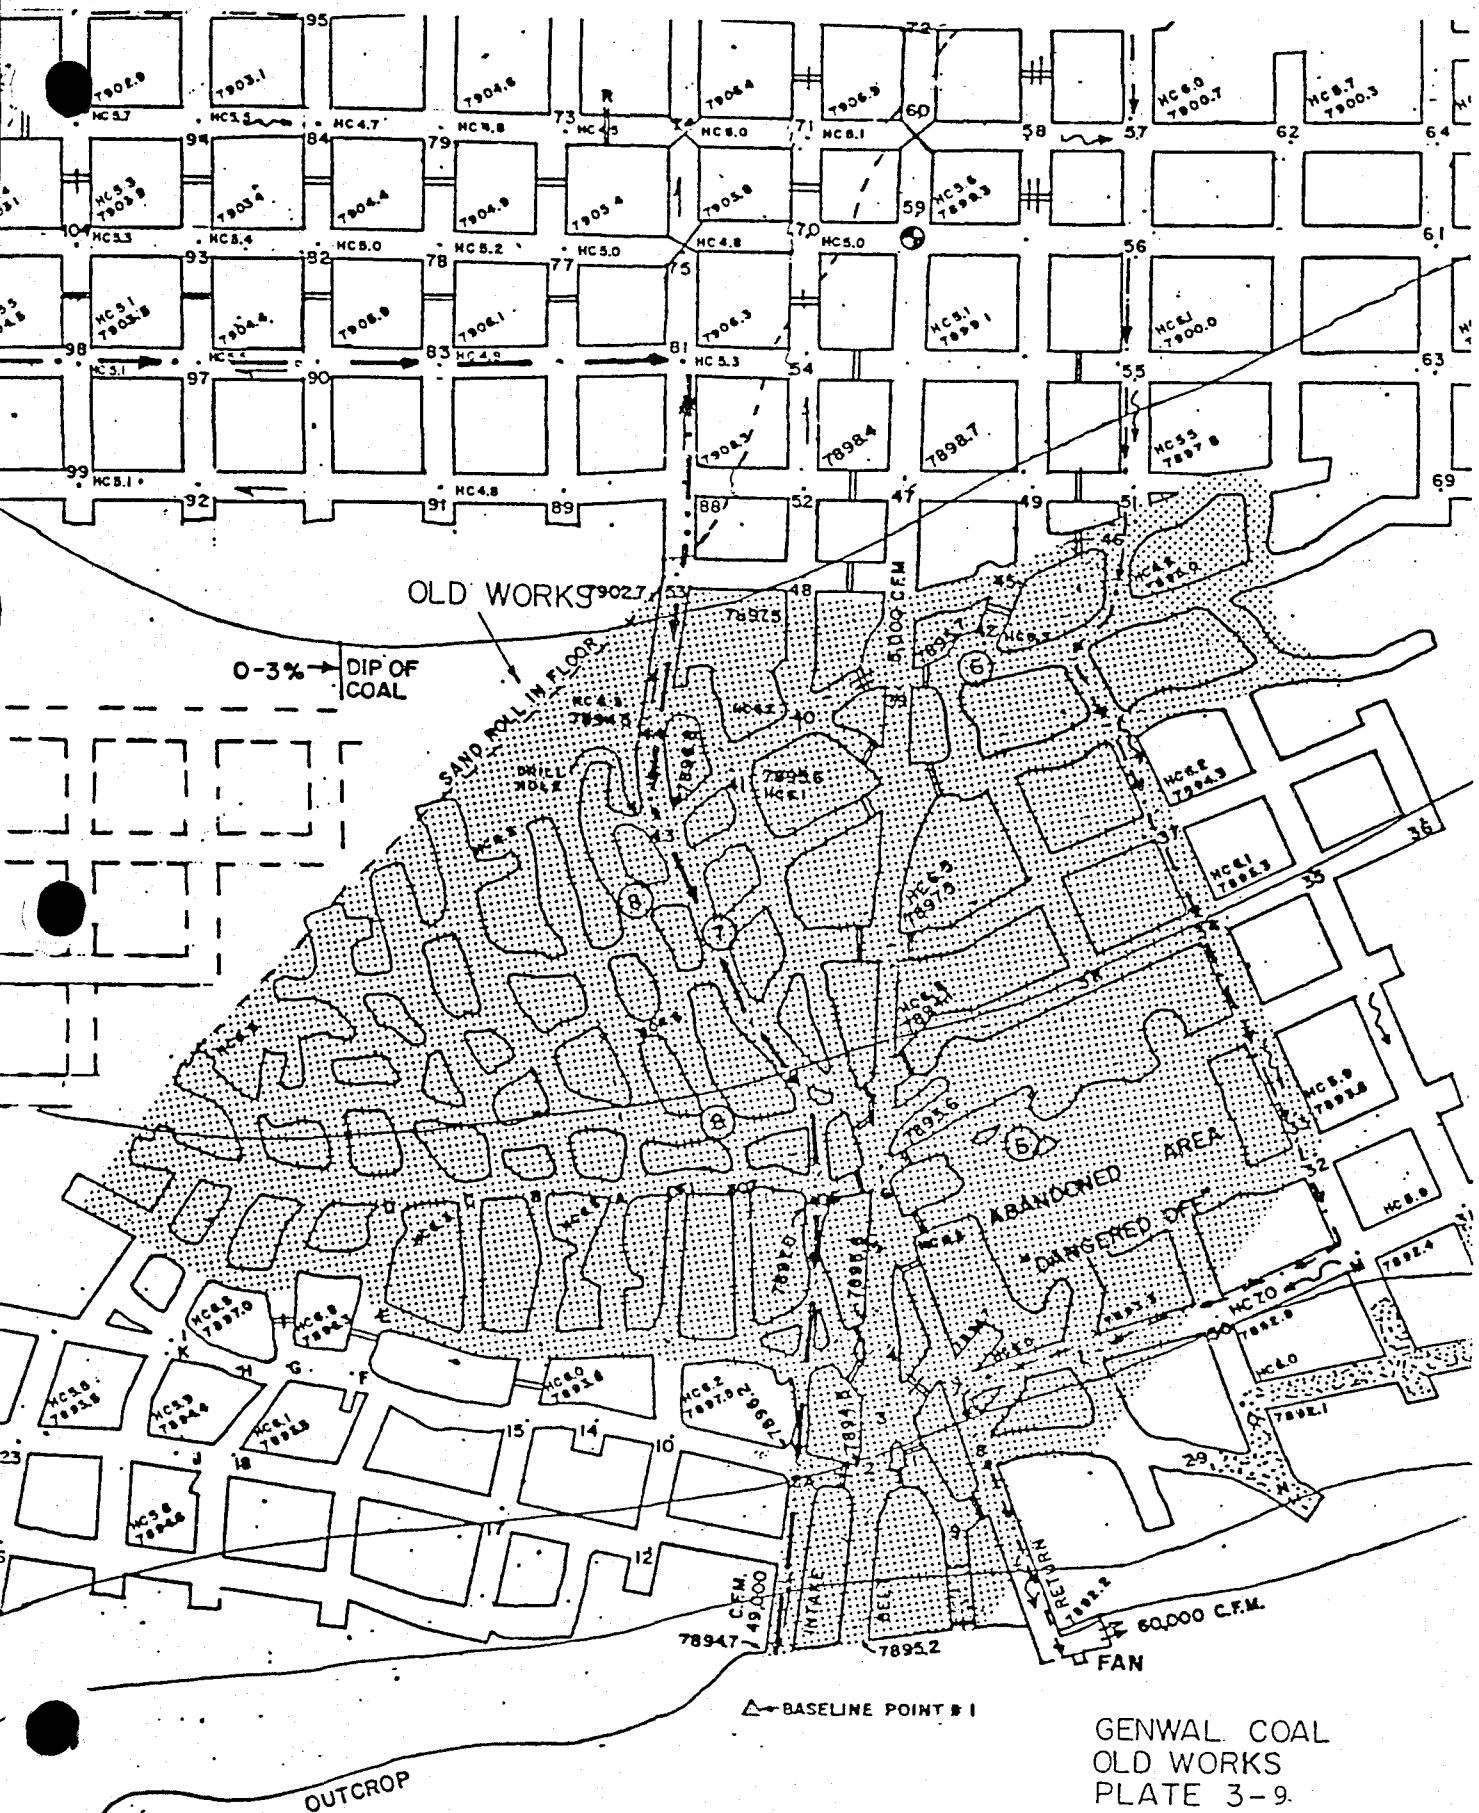

GENWAL COAL
OLD WORKS
PLATE 3-9
SCALE 1" = 100'

Note: Shaded area is approximate extent of Old Works

2/10/88

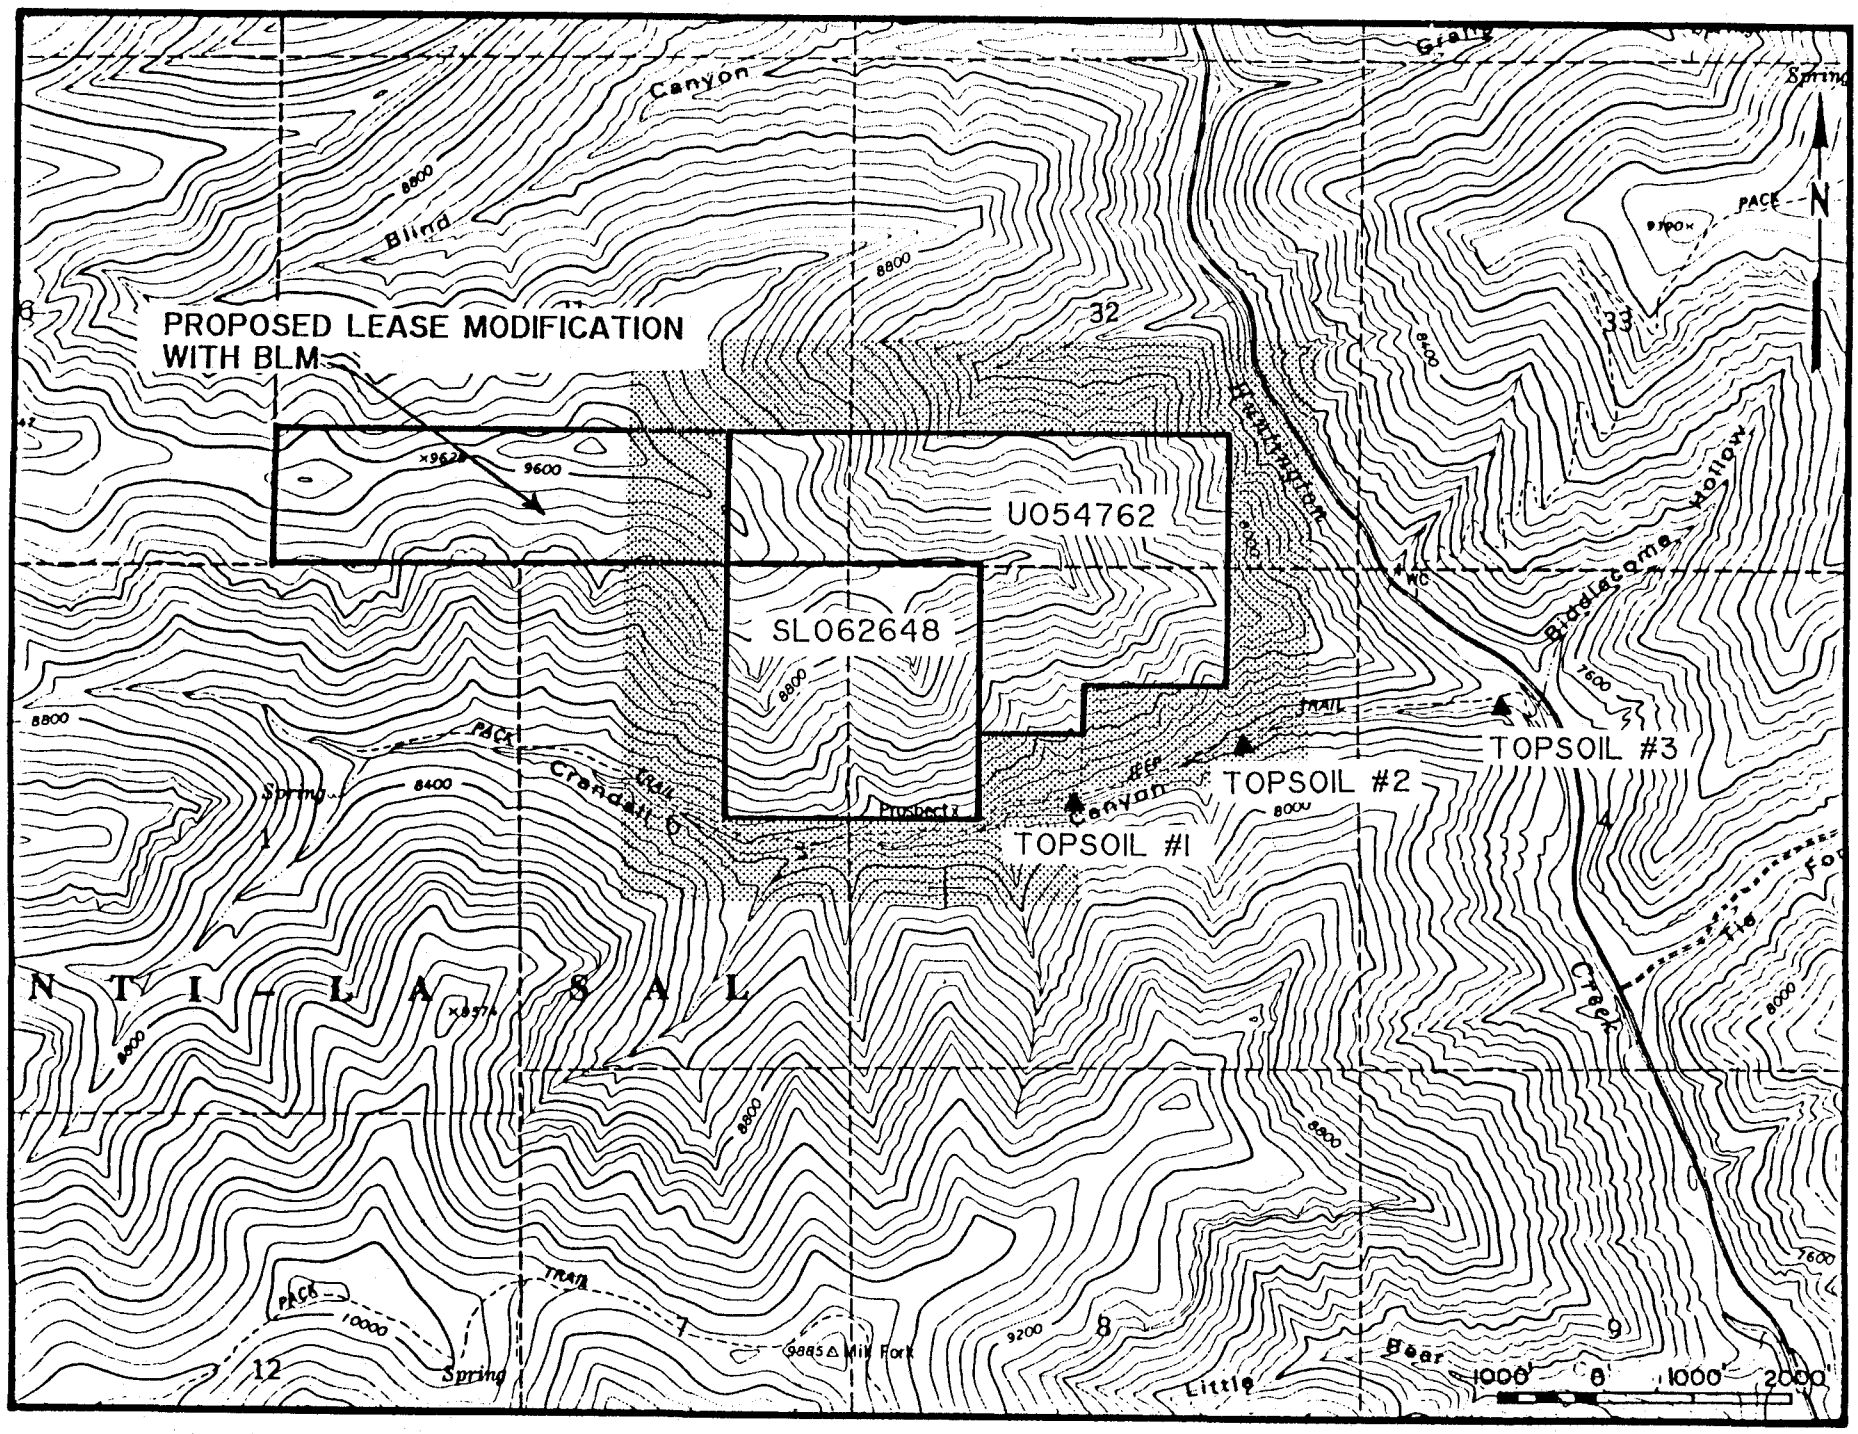

PLATE 3-10. TOPSOIL STOCKPILE LOCATIONS. (SEE PLATE 3-8 FOR ROAD STATIONING)

12/27/88