RECEIVED
FEB 16 1988
DIVISION OF
OIL, GAS & MINING

REGISTERED PROFESSIONAL ENGINEER
No. 7192
RICHARD B. WHITE
STATE OF UTAH

GENWAL COAL COMPANY
CRANDALL CREEK PLAN AND PROFILE
SCALE 1" = 50'
FEB. 10, 1988
PLATE 7-1

SEE PLATE 7-2 FOR CROSS SECTIONS
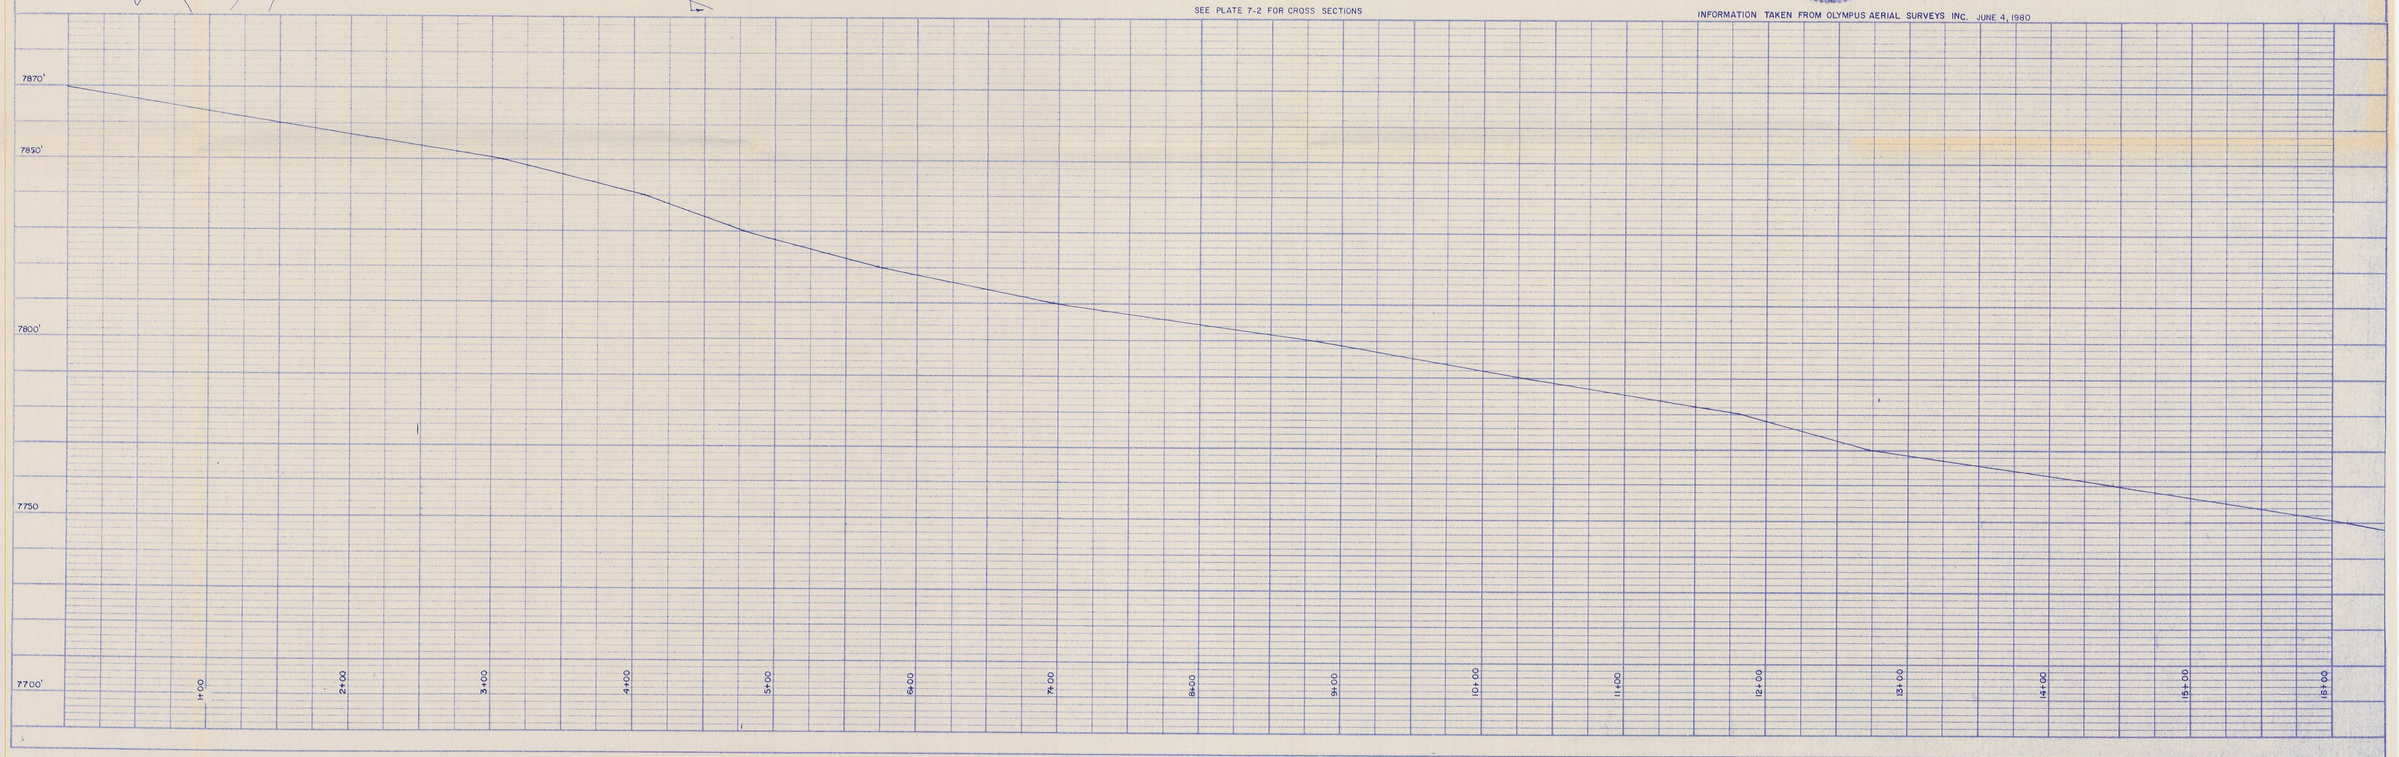
INFORMATION TAKEN FROM OLYMPUS AERIAL SURVEYS INC. JUNE 4, 1980