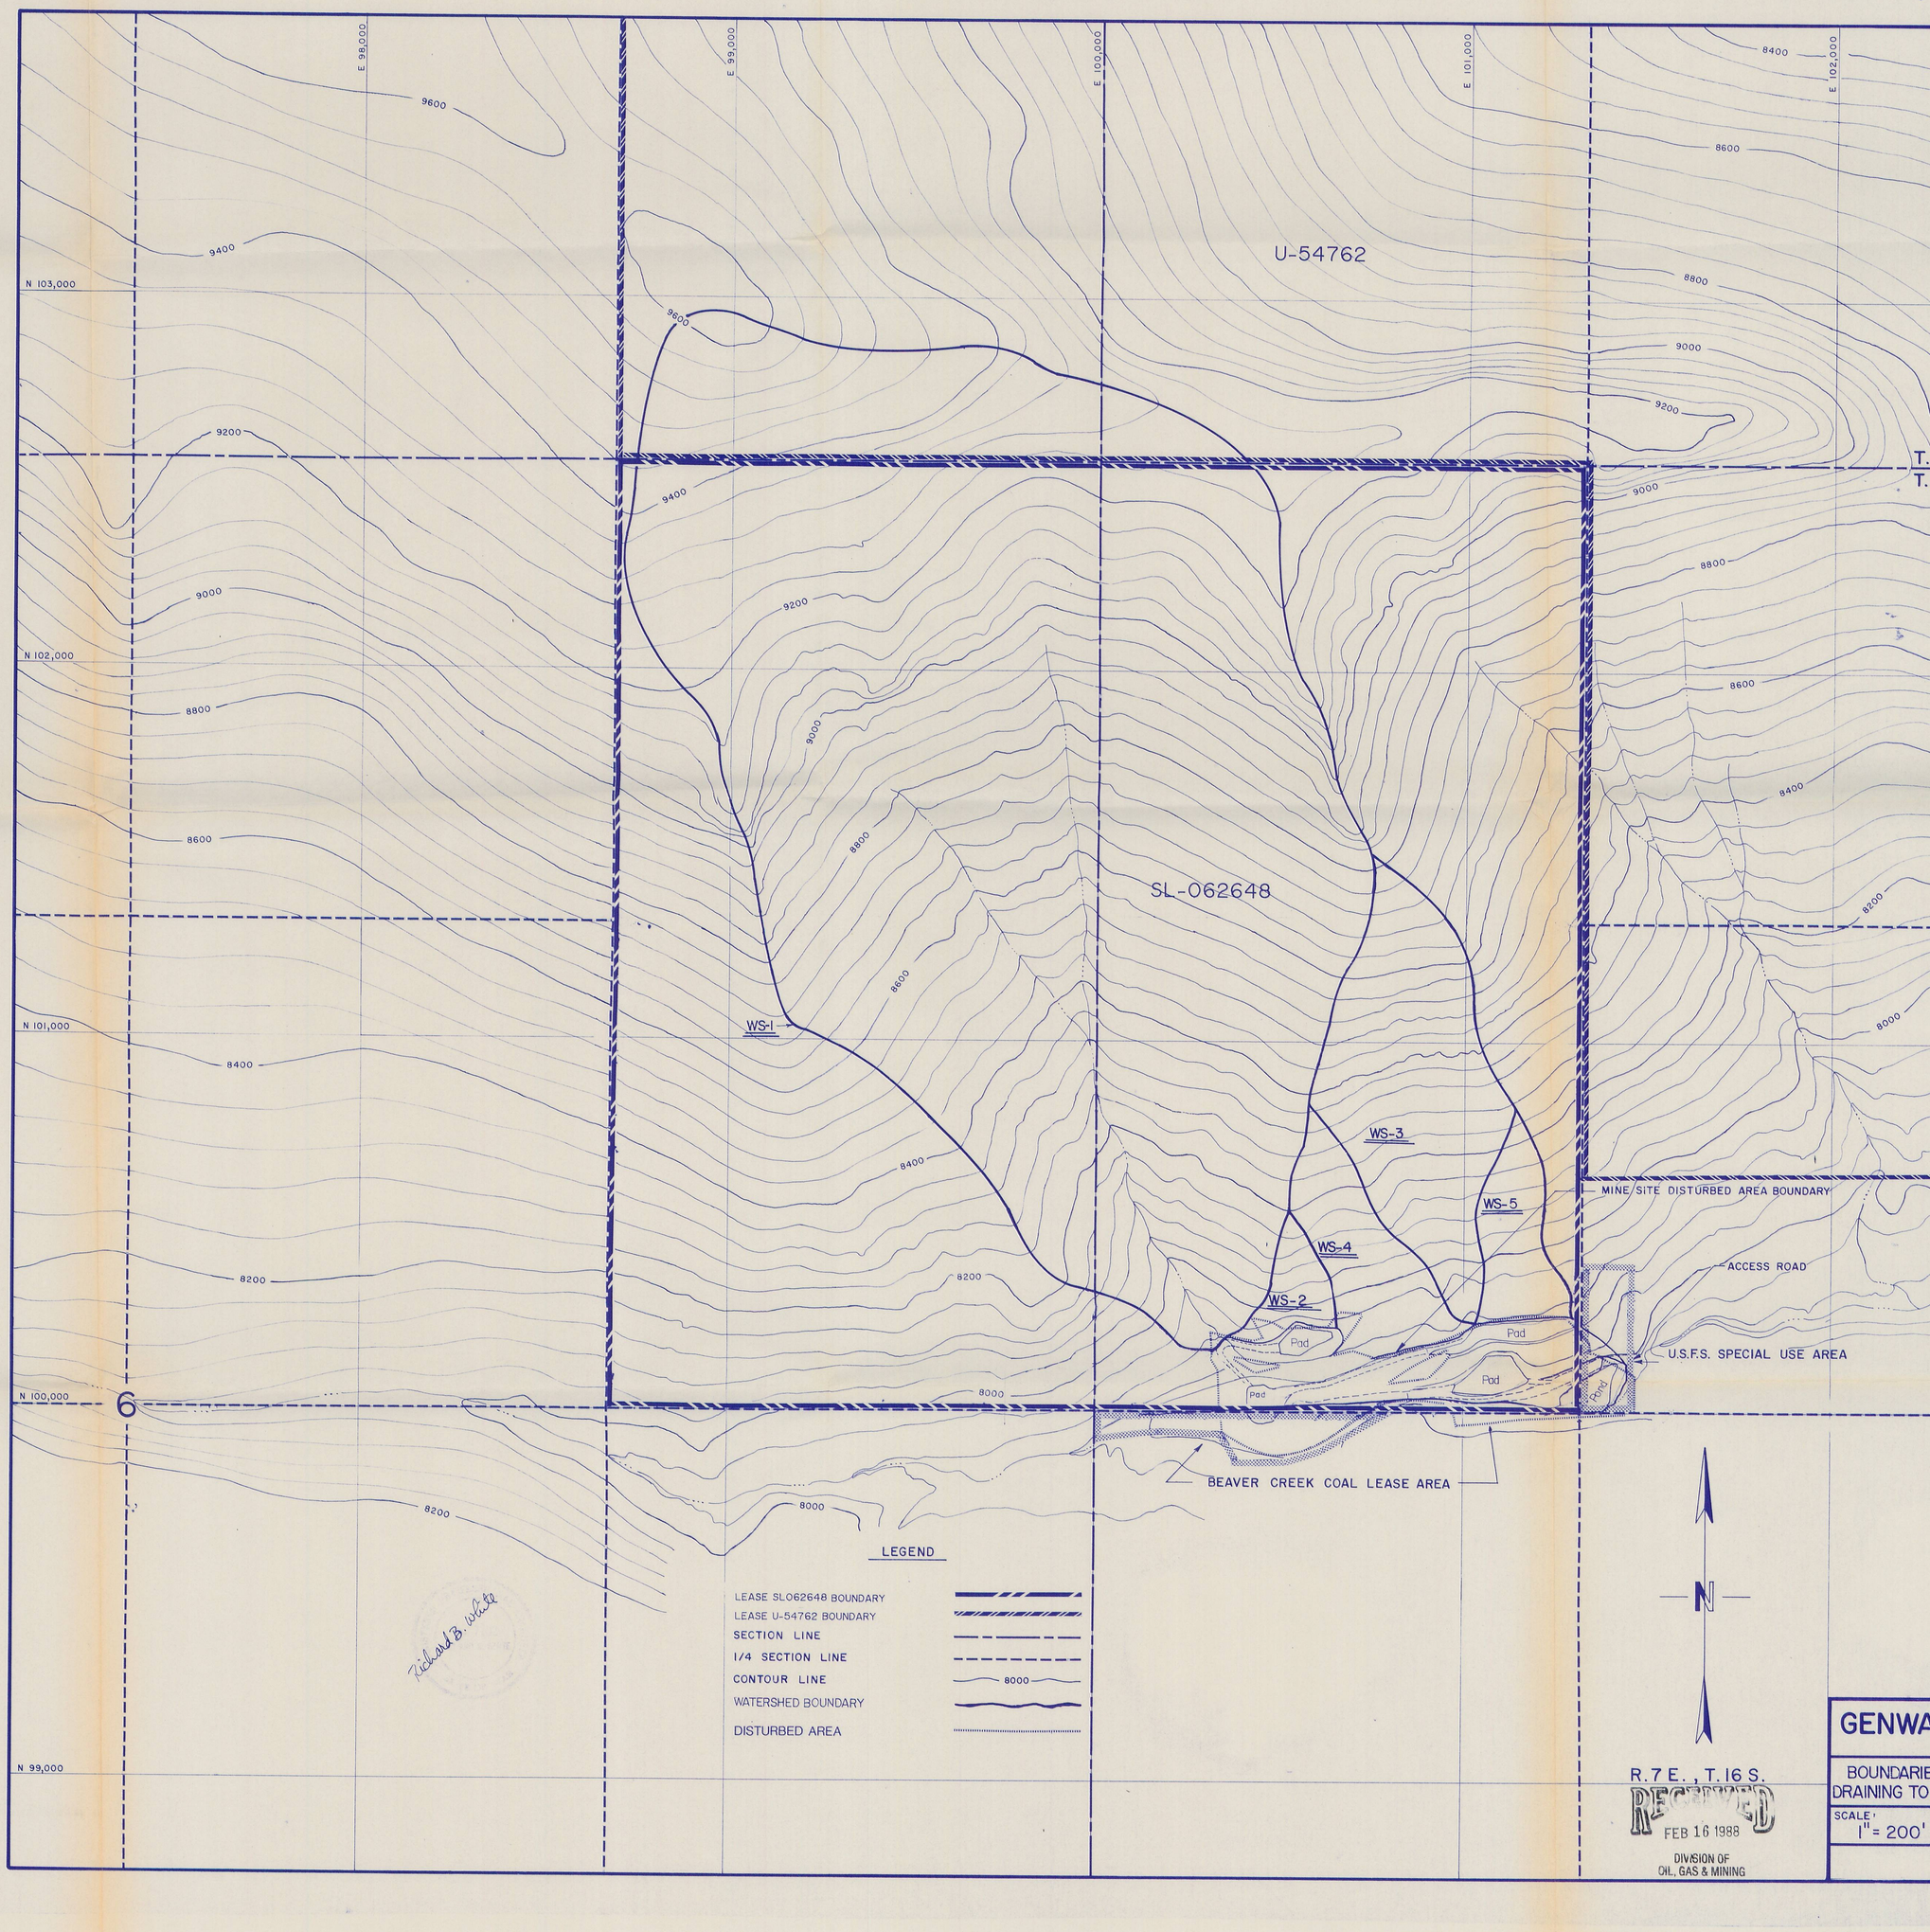
E 98,000
E 99,000
E 100,000
E 101,000
E 102,000
N 103,000
N 102,000
N 101,000
N 100,000
N 99,000
U-54762
SL-062648
WS-1
WS-2
WS-3
WS-4
WS-5
Pad
MINE SITE DISTURBED AREA BOUNDARY
ACCESS ROAD
U.S.F.S. SPECIAL USE AREA
BEAVER CREEK COAL LEASE AREA
LEGEND
LEASE SL062648 BOUNDARY
LEASE U-54762 BOUNDARY
SECTION LINE
1/4 SECTION LINE
CONTOUR LINE
WATERSHED BOUNDARY
DISTURBED AREA
N
R.7 E., T.16 S.
RECEIVED
FEB 16 1988
DIVISION OF
OIL, GAS & MINING
GENWA
BOUNDARIE
DRAINING TO
SCALE:
1" = 200'