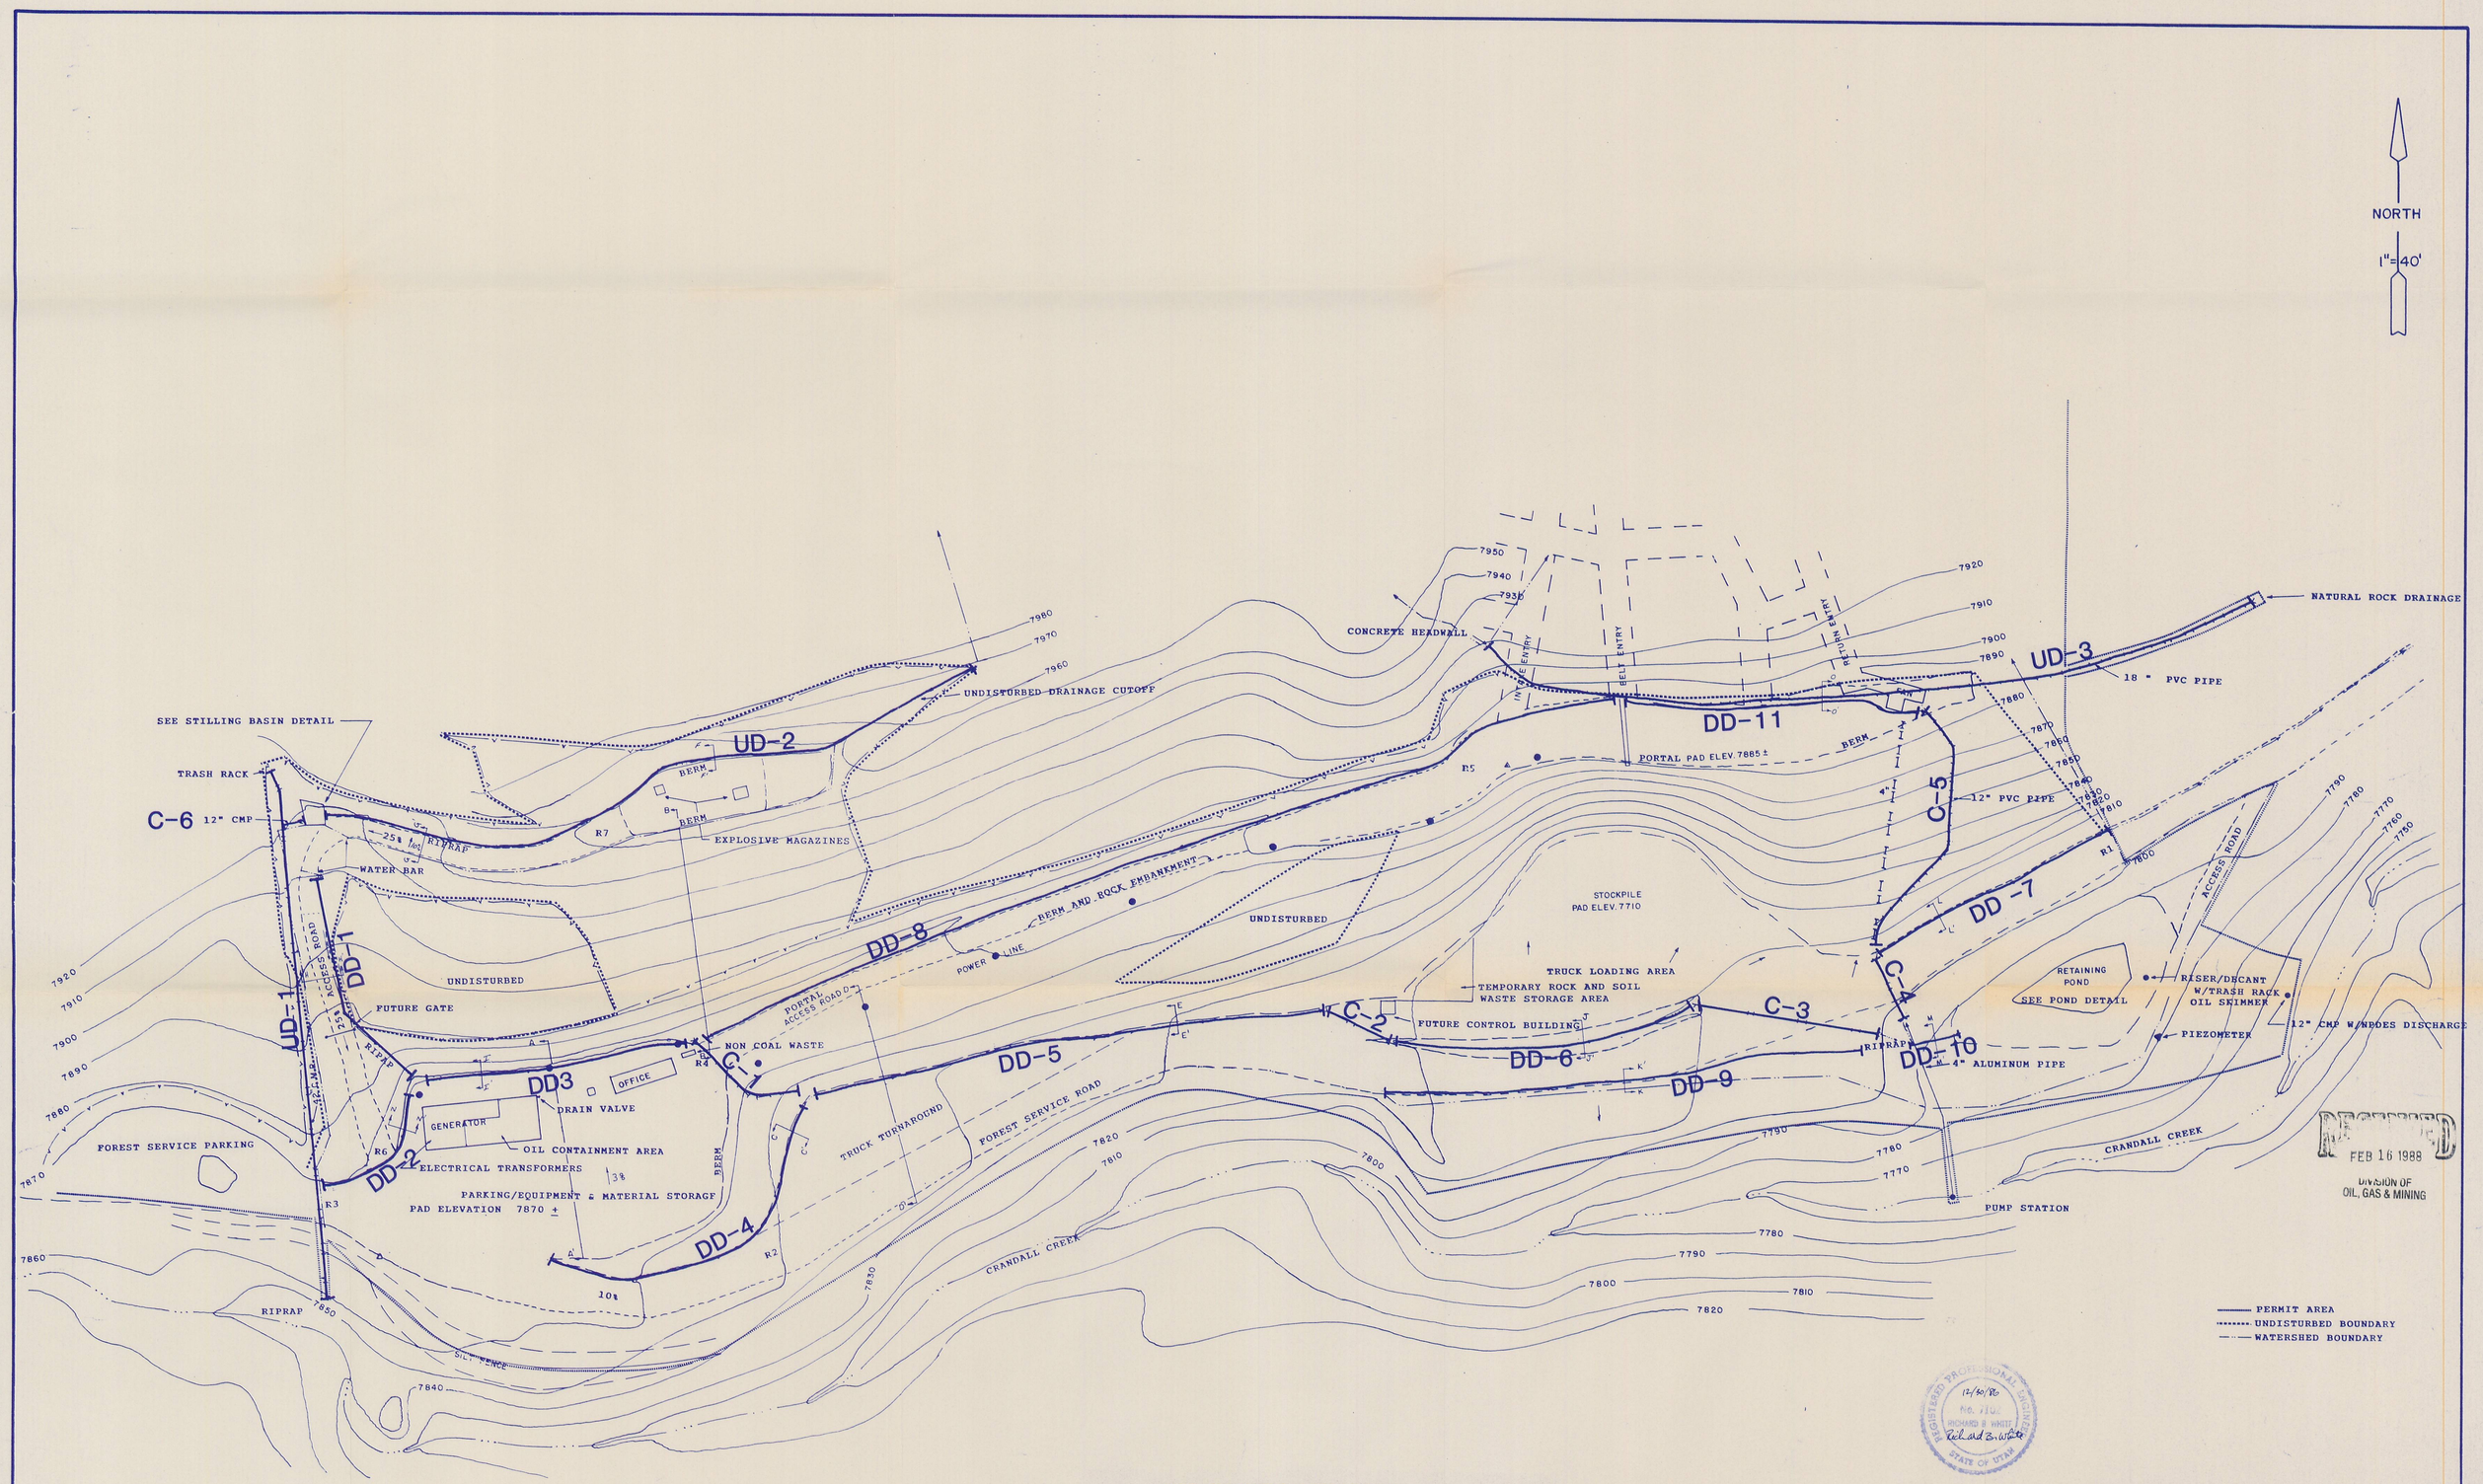

NOTE--SEE PLATE 7-5b FOR AS-BUILT CROSS-SECTIONS

RECEIVED
FEB 16 1988
DIVISION OF
OIL, GAS & MINING

REGISTERED PROFESSIONAL ENGINEER
12/30/86
NO. 7101
RICHARD B. WHITE
STATE OF UTAH
Richard B. White

12-1-86
BRUCE T. WARE
Bruce T. Ware

GENWAL COAL COMPANY
P.O. BOX 1201 HUNTINGTON, UTAH
CRANDALL CANYON MINE
SURFACE RUNOFF CONTROL (AS-BUILT)
SCALE 1"=40'
SURVEYED BY BRUCE WARE
PLATE 7-5a.