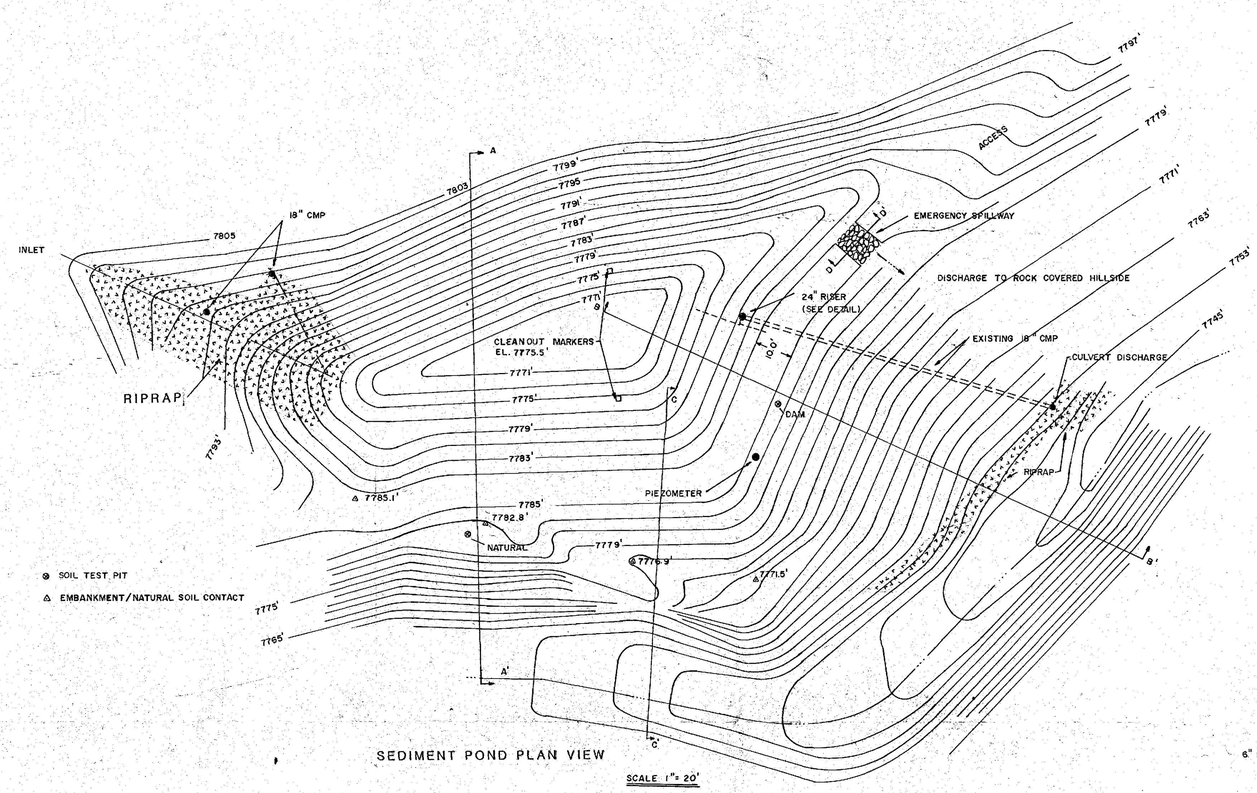

SEDIMENT POND PLAN VIEW

SCALE 1"= 20'

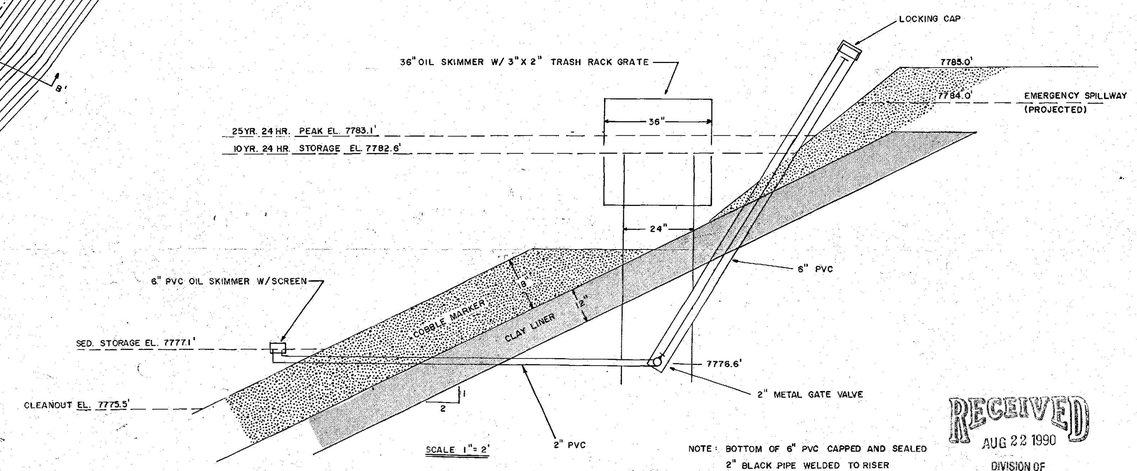

SCALE 1"= 2'

NOTE: BOTTOM OF 6" PVC CAPPED AND SEALED
2" BLACK PIPE WELDED TO RISER

RISER DETAIL

RECEIVED
AUG 22 1990
DIVISION OF
OIL, GAS & MINING

NOTE-- FOR AS-BUILT DESIGNS, SEE
PLATE 7-4a.

GENWAL COAL COMPANY		
FEB. 10, 1988		ACK
SEDIMENTATION POND DETAILS		
SCALE AS NOTED		PLATE 7-4