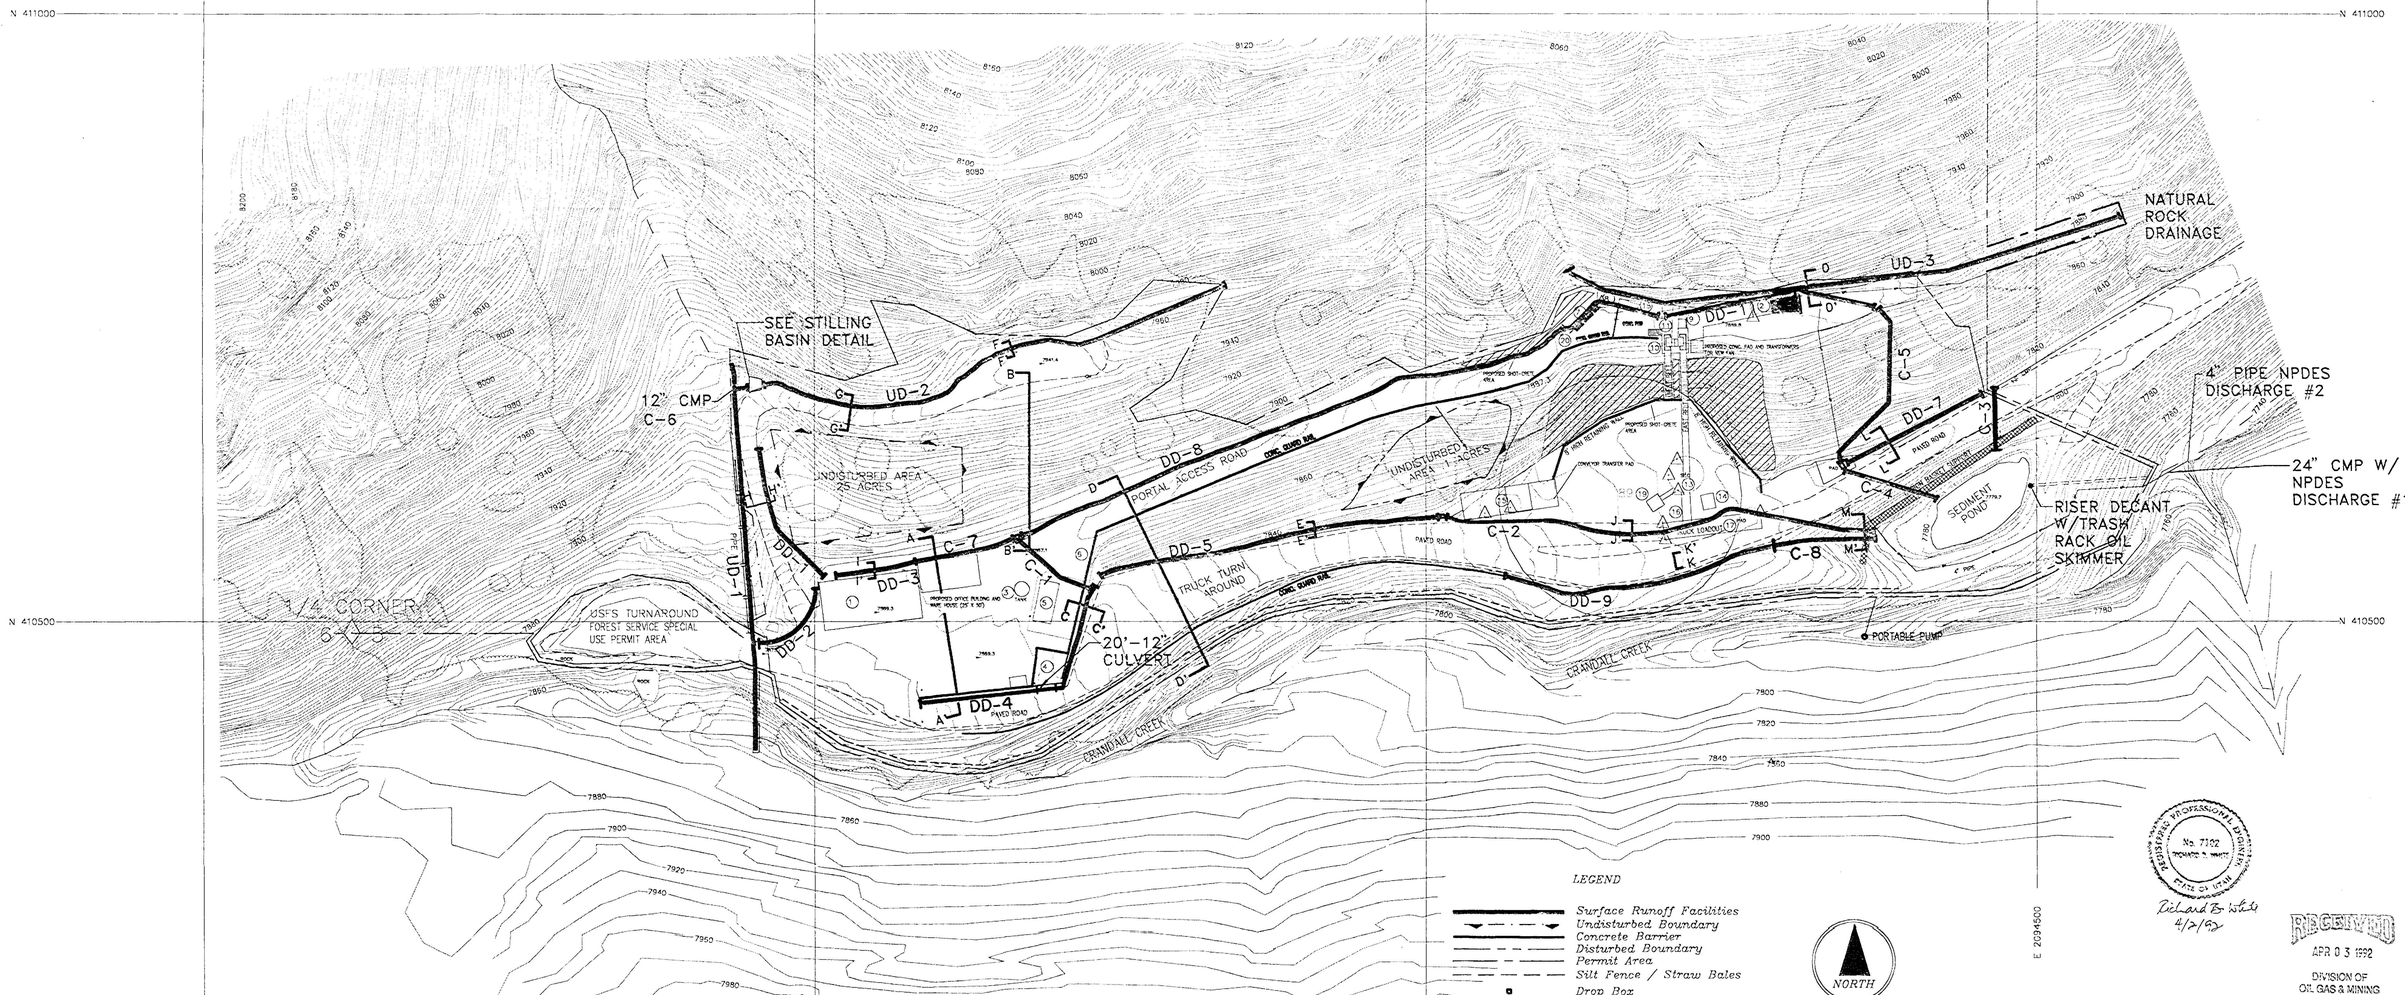

REGISTERED PROFESSIONAL ENGINEER No. 7302 RICHARD B. WHITE STATE OF UTAH

Richard B. White 4/2/92

RECEIVED APR 03 1992 DIVISION OF OIL GAS & MINING

GENWAL COAL COMPANY

CRANDALL CANYON MINE
HIAWATHA SEAM
PO BOX 1201
HUNTINGTON, UTAH

<REVISION>	Surface Runoff Control	
12/9 91	Drawn by: L.W.Johnson	Scale: 1"= 50'
	Date: 3-21-91	Plate: 7-5A
	Drawing: C:\mineplan\newsurf	

VOLUME 2 FILE COPY