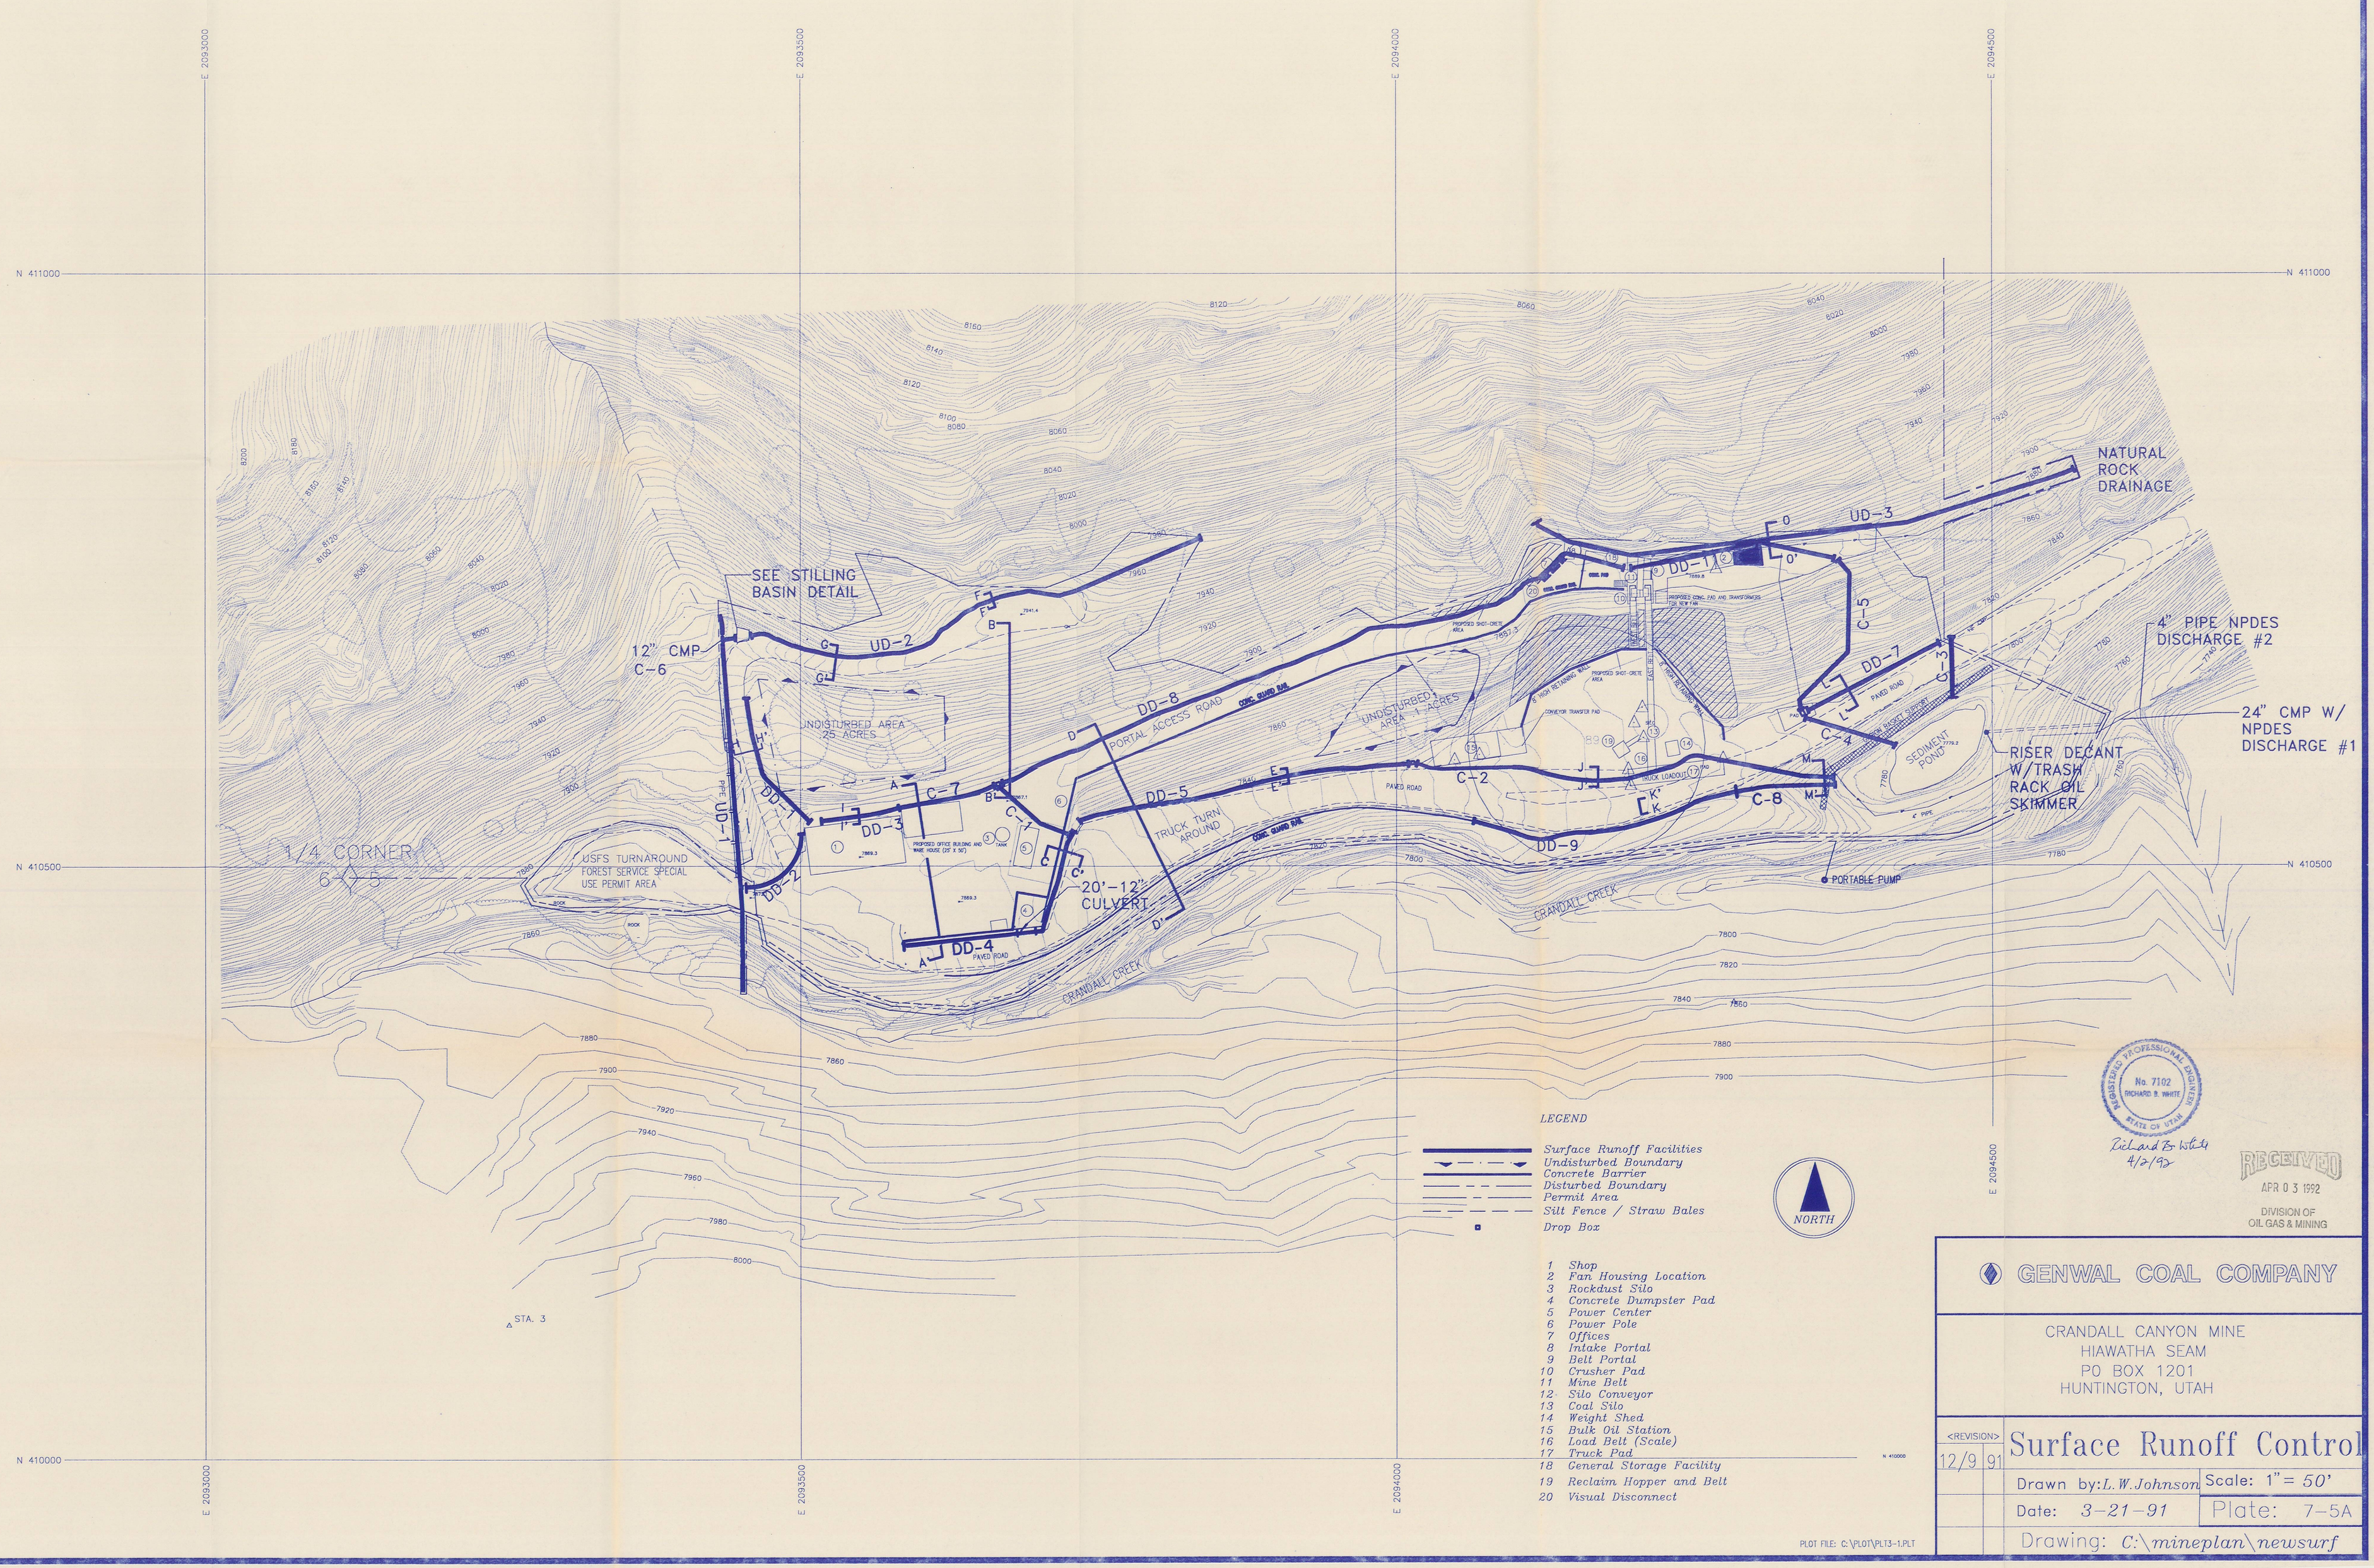

LEGEND

- *Surface Runoff Facilities*
- *Undisturbed Boundary*
- *Concrete Barrier*
- *Disturbed Boundary*
- *Permit Area*
- *Silt Fence / Straw Bales*
- *Drop Box*

1. *Shop*
2. *Fan Housing Location*
3. *Rockdust Silo*
4. *Concrete Dumpster Pad*
5. *Power Center*
6. *Power Pole*
7. *Offices*
8. *Intake Portal*
9. *Belt Portal*
10. *Crusher Pad*
11. *Mine Belt*
12. *Silo Conveyor*
13. *Coal Silo*
14. *Weight Shed*
15. *Bulk Oil Station*
16. *Load Belt (Scale)*
17. *Truck Pad*
18. *General Storage Facility*
19. *Reclaim Hopper and Belt*
20. *Visual Disconnect*

REGISTERED PROFESSIONAL ENGINEER No. 7102 RICHARD B. WHITE STATE OF UTAH

Richard B. White 4/2/92

RECEIVED
APR 0 3 1992
DIVISION OF OIL GAS & MINING

PLOT FILE: C:\PLOT\PLT3-1.PLT

GENWAL COAL COMPANY

CRANDALL CANYON MINE
HIAWATHA SEAM
PO BOX 1201
HUNTINGTON, UTAH

<REVISION>	
12/9	91

Surface Runoff Control

Drawn by: *L.W.Johnson* Scale: *1"= 50'*

Date: *3-21-91* Plate: *7-5A*

Drawing: *C:\mineplan\newsurf*

VOLUME 2 FILE COPY