NOTE: Permit Area=139 Acres By Planimeter

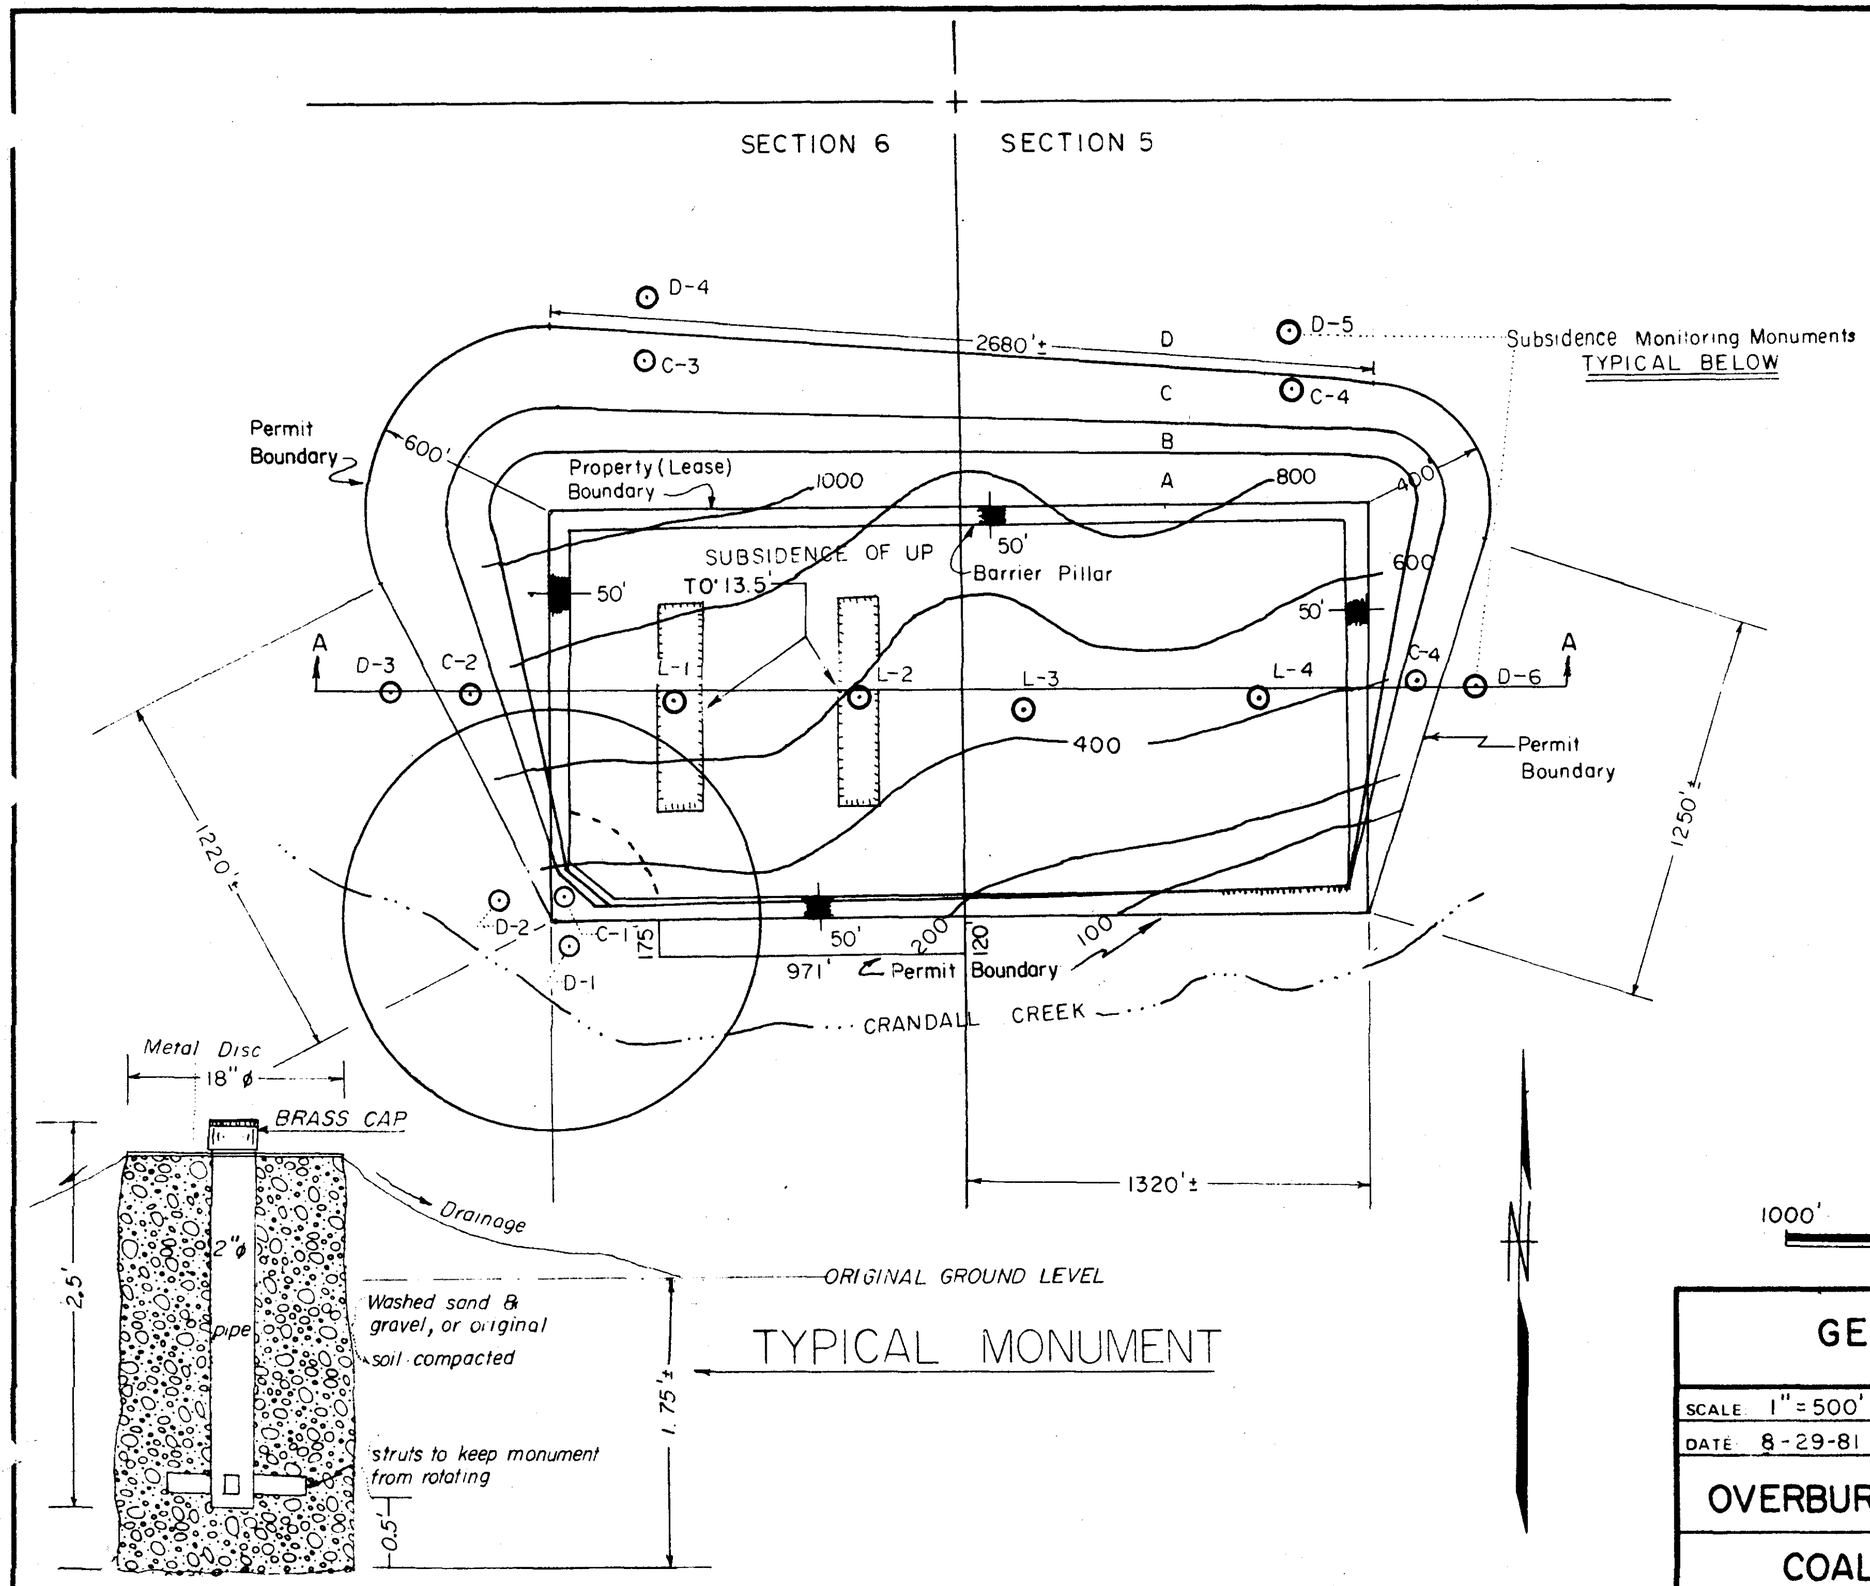

A

Strong possibility of visual subsidence 12° positive break line.

B

Moderate possibility of subsidence

C

Moderate to light possibility of subsidence.

D

NO SUBSIDENCE EXPECTED OUTSIDE OF PERMIT AREA.

— LEGEND —

SUBSIDENCE MONITORING MONUMENT ——⊙
OUTCROP HIAWATHA SEAM ———
OVERBURDEN THICKNESS CONTOUR —400—

1000' 500' 0 500' 1000'

ALL IN T16S, R7E, S.L.B.&M.

GENWAL COAL COMPANY, INC.		
SCALE 1" = 500'	APPROVED BY D.A.S.	DRAWN BY I.L.
DATE 8-29-81		
OVERBURDEN and PERMIT BOUNDARY		
COAL SYSTEMS, INC.		DRAWING NUMBER 4047-4

DIETZGEN MASTER FORM 198MF