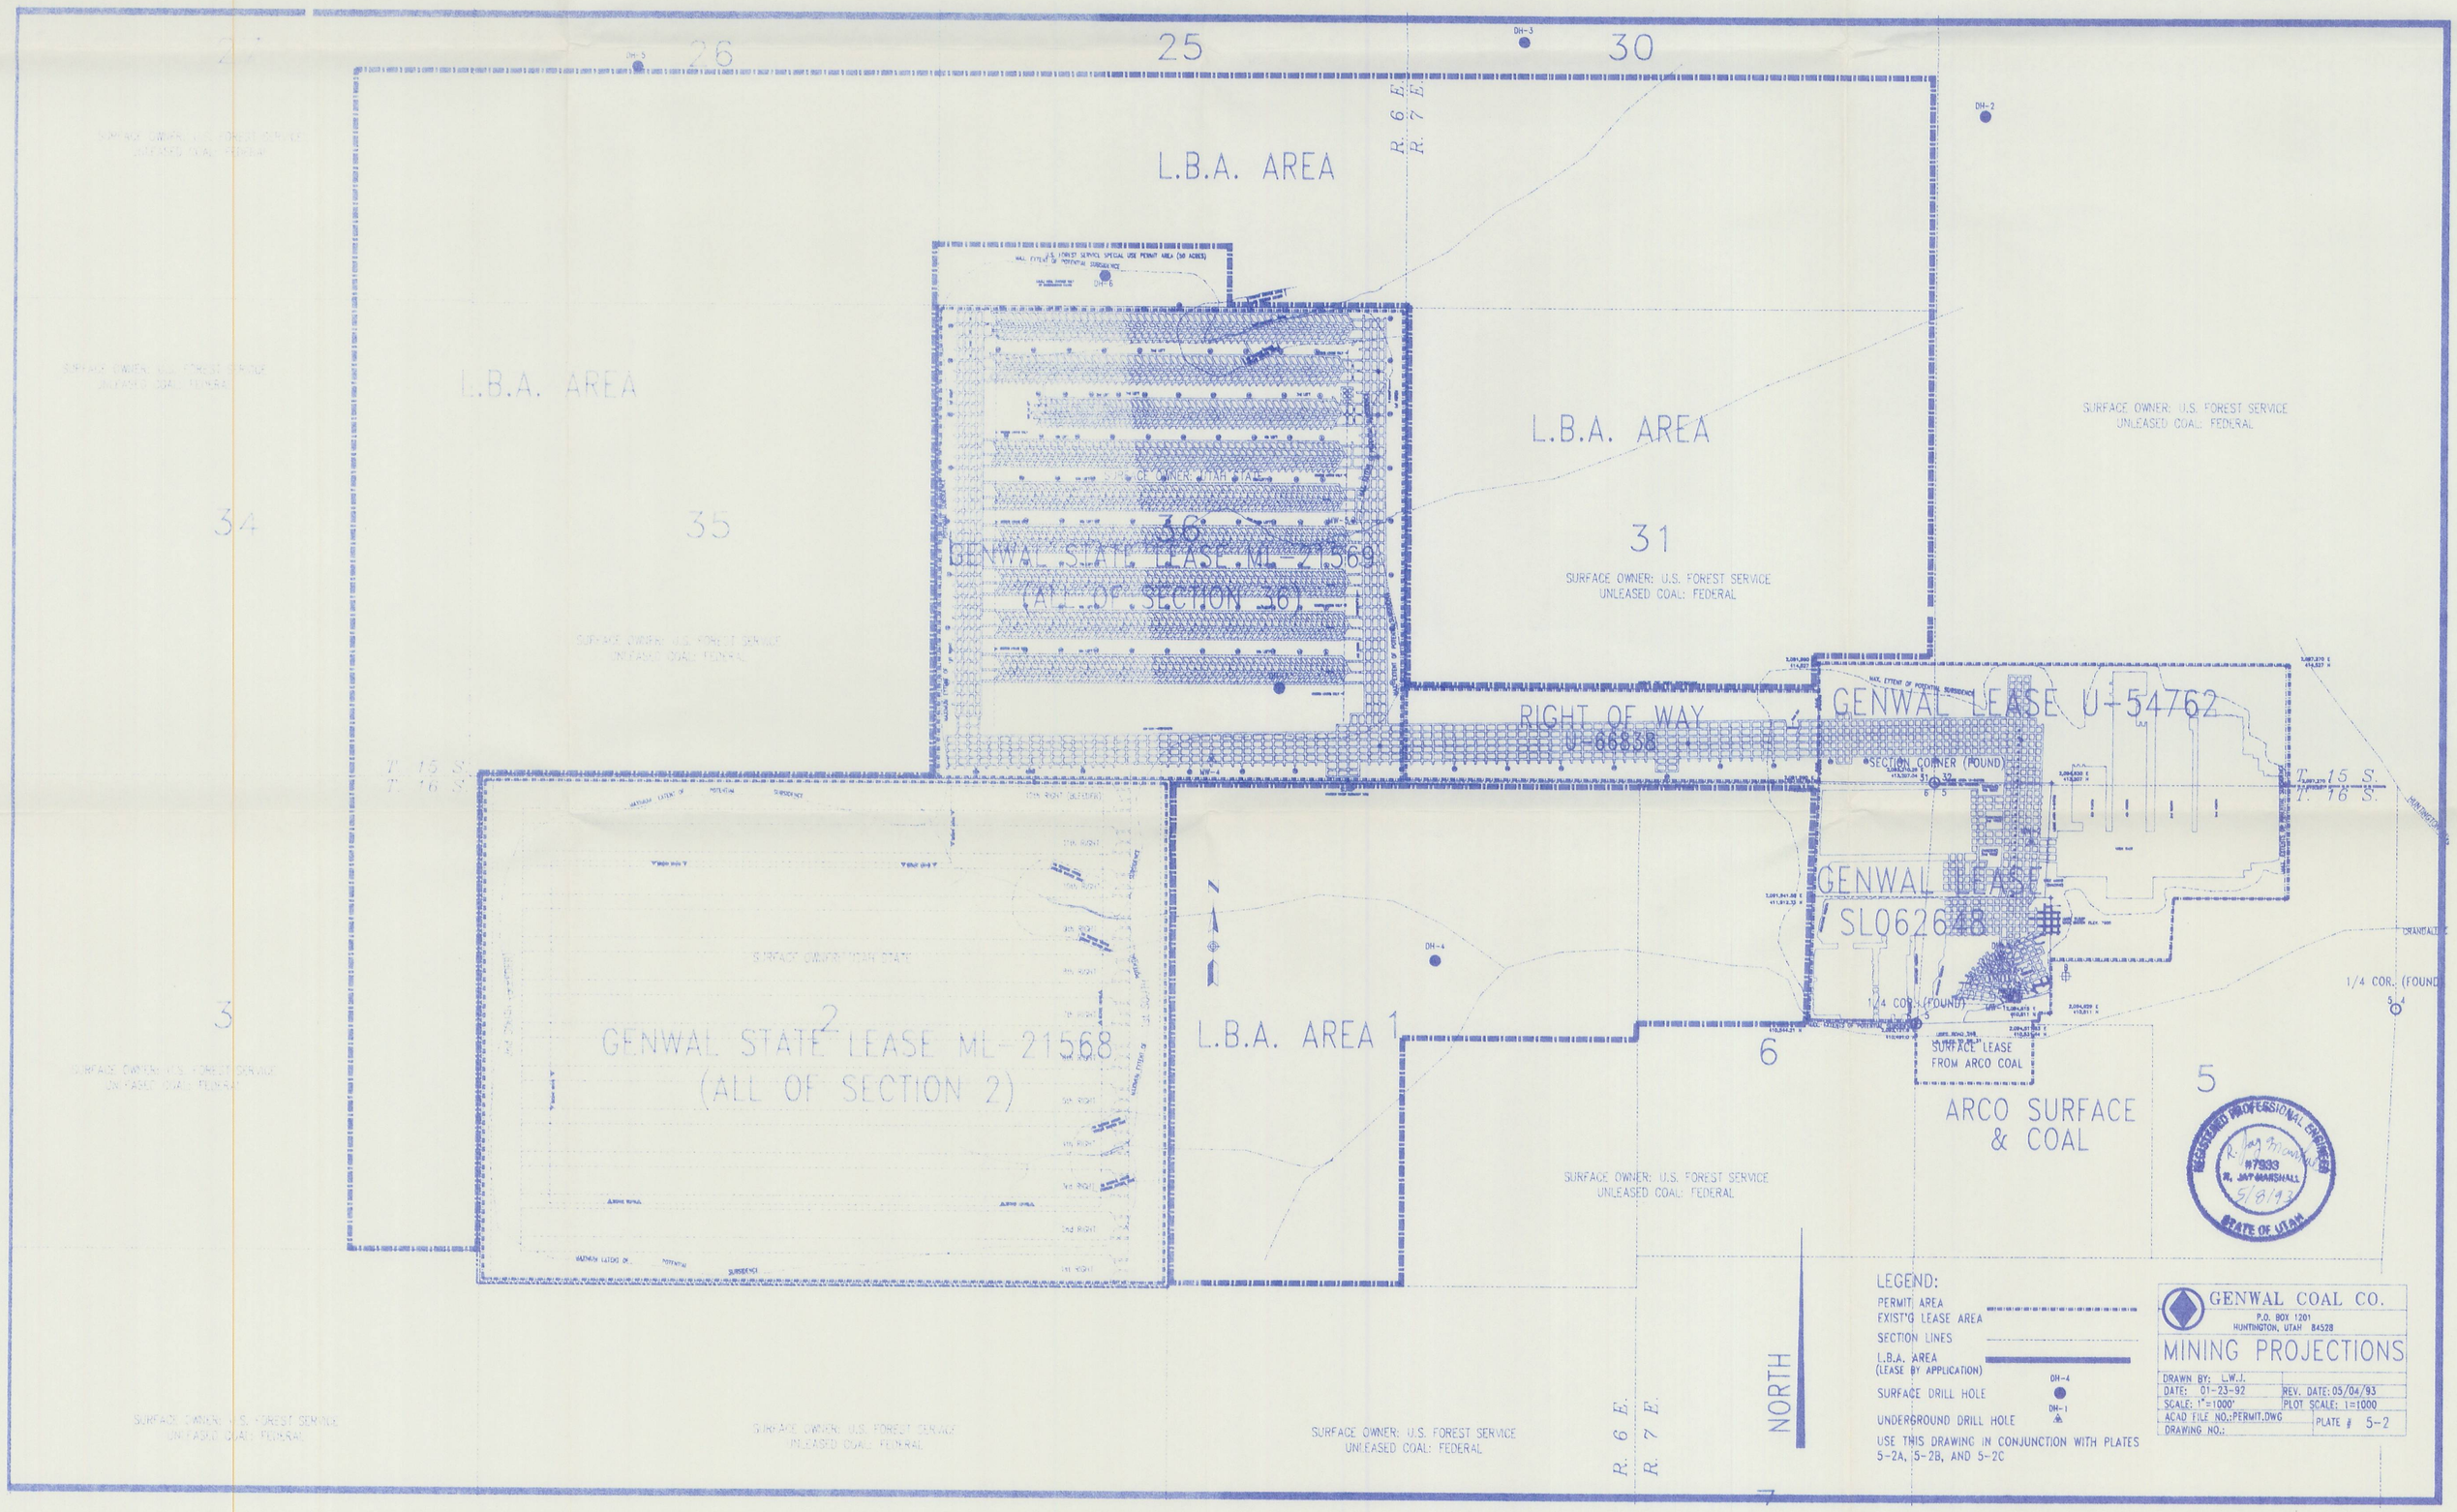

L.B.A. AREA
L.B.A. AREA
L.B.A. AREA
L.B.A. AREA
GENWAL STATE LEASE ML-21569
(ALL OF SECTION 36)
GENWAL STATE LEASE ML-21568
(ALL OF SECTION 2)
RIGHT OF WAY
U-66838
GENWAL LEASE U-54762
GENWAL LEASE
SL062648
SURFACE LEASE
FROM ARCO COAL
ARCO SURFACE
& COAL
SURFACE OWNER: U.S. FOREST SERVICE
UNLEASED COAL: FEDERAL
SURFACE OWNER: UTAH STATE
SECTION CORNER (FOUND)
1/4 COR. (FOUND)
T. 15 S.
T. 16 S.
R. 6 E.
R. 7 E.
NORTH
LEGEND:
PERMIT AREA
EXIST'G LEASE AREA
SECTION LINES
L.B.A. AREA
(LEASE BY APPLICATION)
SURFACE DRILL HOLE
UNDERGROUND DRILL HOLE
USE THIS DRAWING IN CONJUNCTION WITH PLATES
5-2A, 5-2B, AND 5-2C
GENWAL COAL CO.
P.O. BOX 1201
HUNTINGTON, UTAH 84528
MINING PROJECTIONS
DRAWN BY: L.W.J.
DATE: 01-23-92
REV. DATE: 05/04/93
SCALE: 1"=1000'
PLOT SCALE: 1=1000
ACAD FILE NO.: PERMIT.DWG
DRAWING NO.:
PLATE # 5-2
REGISTERED PROFESSIONAL ENGINEER
#7933
R. JAY MARSHALL
5/8/93
STATE OF UTAH