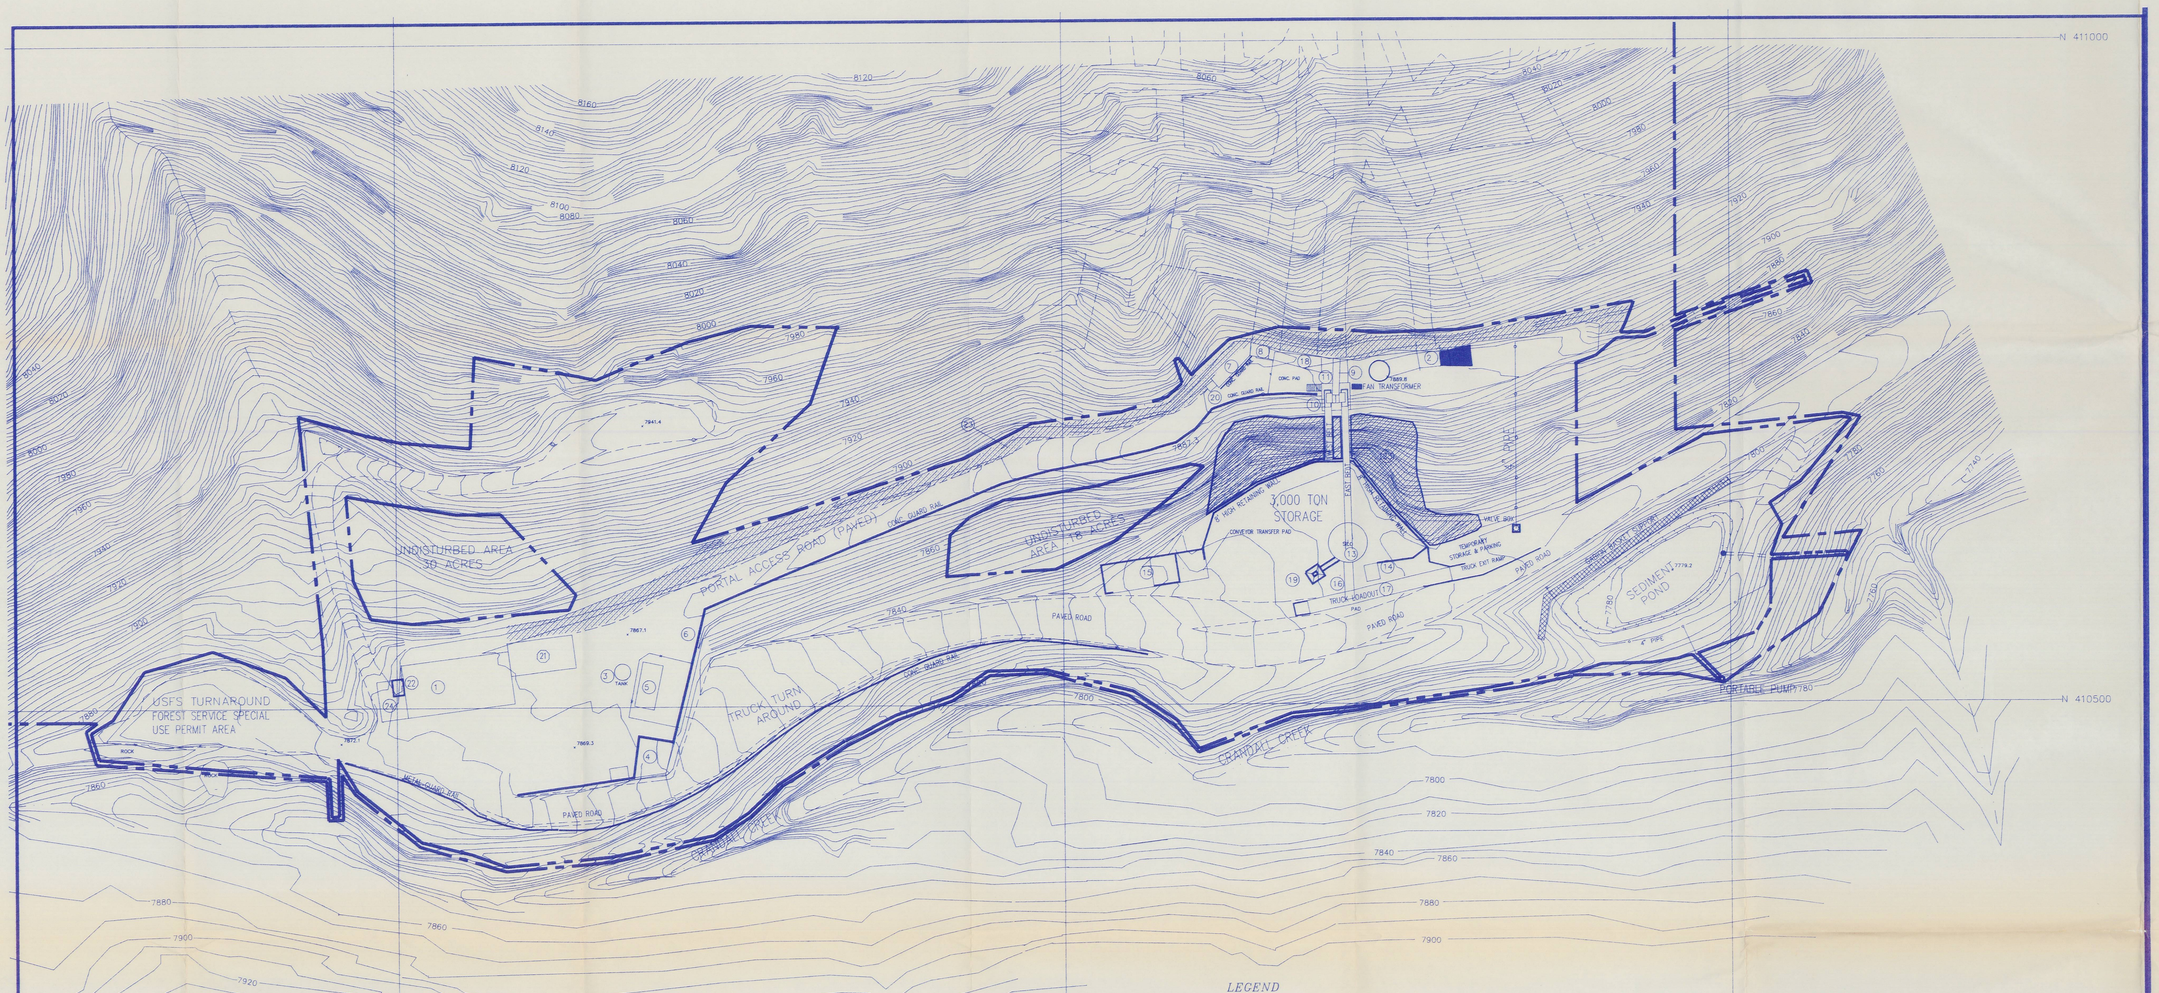

NOTE:TOPSOIL STOCKPILES ARE LOCATED ON PLATE #3-8

RECEIVED AUG - 8 1994 DIV. OF OIL, GAS & MINING

LEGEND

- *Concrete Barrier*
- *Disturbed Boundary*
- *Permit Area*
- *Silt Fence / Straw Bales*
- *Drop box*

1 *Shop*
2 *Fan Housing Location*
3 *Rockdust Silo*
4 *Concrete Dumpster Pad*
5 *Power Center*
6 *Power Pole*
7 *Offices*
8 *Intake Portal*
9 *Belt Portal*
10 *Crusher Pad*
11 *Mine Belt*
12 *Silo Conveyor*
13 *Coal Silo*
14 *Weight Shed*
15 *Bulk Oil Station*
16 *Load Belt (Scale)*
17 *New Deck Truck Scales*
18 *General Storage Facility*
19 *Reclaim Hopper and Belt*
20 *Visual Disconnect*
21 *New warehouse and office building*
22 *4500 gallon culinary water tank*
23 *Proposed shotcrete*
24 *Proposed shop extension*

NORTH

UTAH REGISTERED #7933 L. JAY MARSHALL PROFESSIONAL ENGINEER

I hereby certify that the design and/or map contained herein was prepared by my or under my supervision and is true and correct to the best of my knowledge.

<REVISION>		<REVISION>		<REVISION>	
11/1	93	02/01	93	11/12	91
4/27	94	4/22	93	4/12	92
5/31	94	6/16	93	5/22	92
		7/09	93	11/10	92

GENWAL COAL COMPANY

CRANDALL CANYON MINE
HIAWATHA SEAM
PO BOX 1201
HUNTINGTON, UTAH

INCORPORATED EFFECTIVE: JUN 2 3 1994 Utah Division Oil, Gas And Mining

Surface Facilities

Drawn by: *L.W.Johnson*
Scale: 1" = 40'
Date: *3-21-91*
Plate: 5-3
Drawing: *D:\DWG\PERMIT\CRANDALL\NEWSURF.DWG*