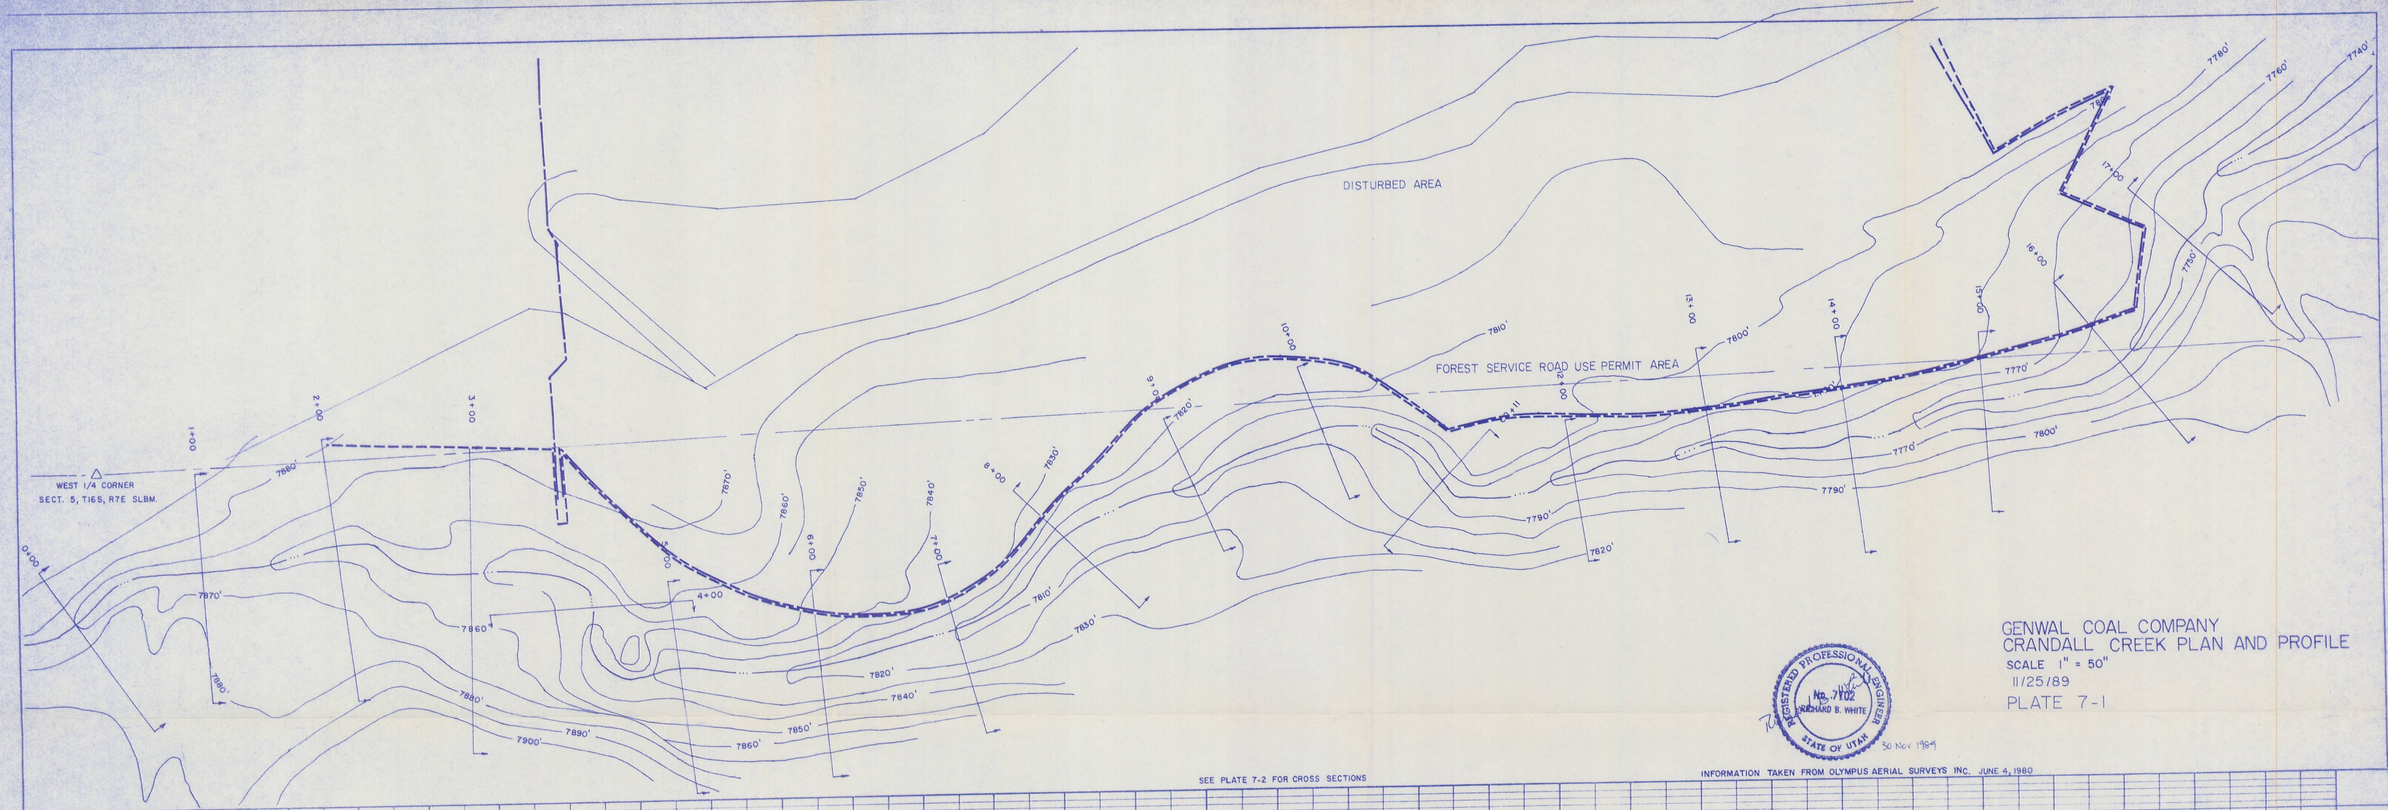


GENWAL COAL COMPANY
CRANDALL CREEK PLAN AND PROFILE
SCALE 1" = 50"
11/25/89
PLATE 7-1

REGISTERED PROFESSIONAL ENGINEER
No. 7102
RICHARD B. WHITE
STATE OF UTAH
30 Nov 1989

SEE PLATE 7-2 FOR CROSS SECTIONS
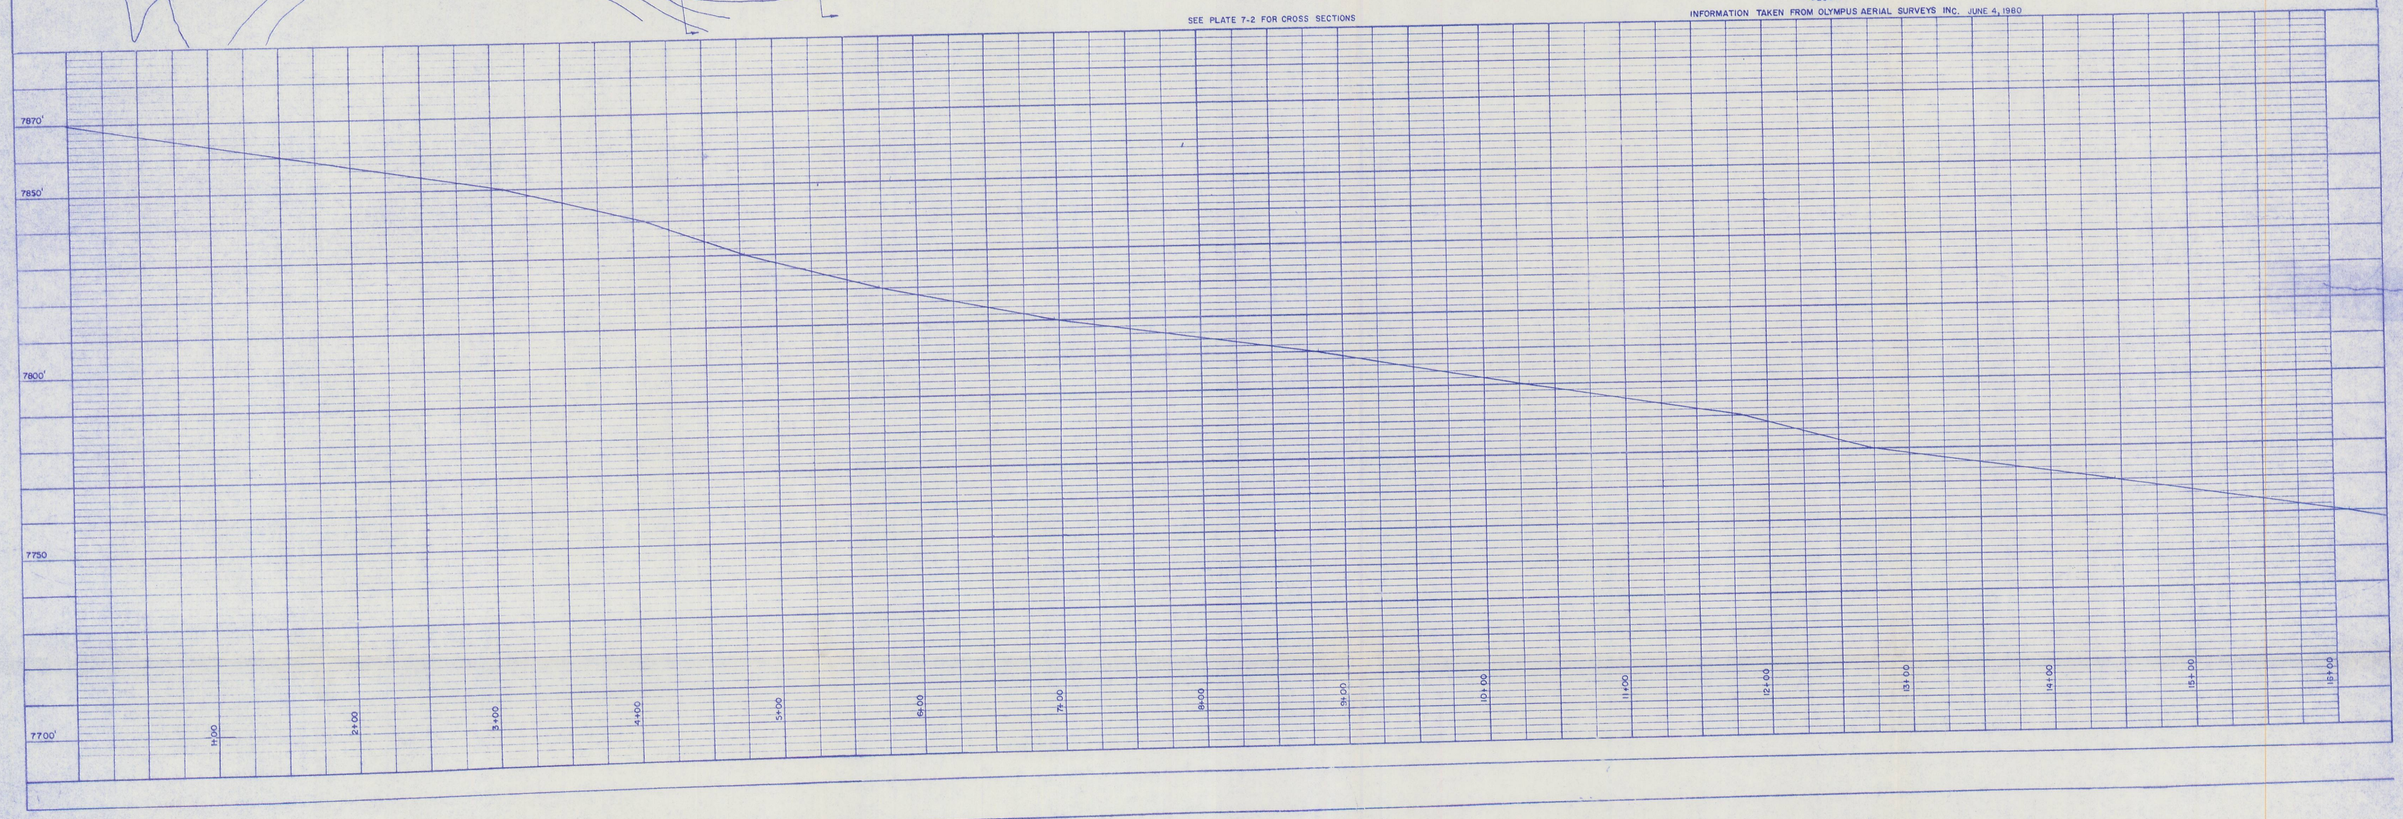
INFORMATION TAKEN FROM OLYMPUS AERIAL SURVEYS INC. JUNE 4, 1980