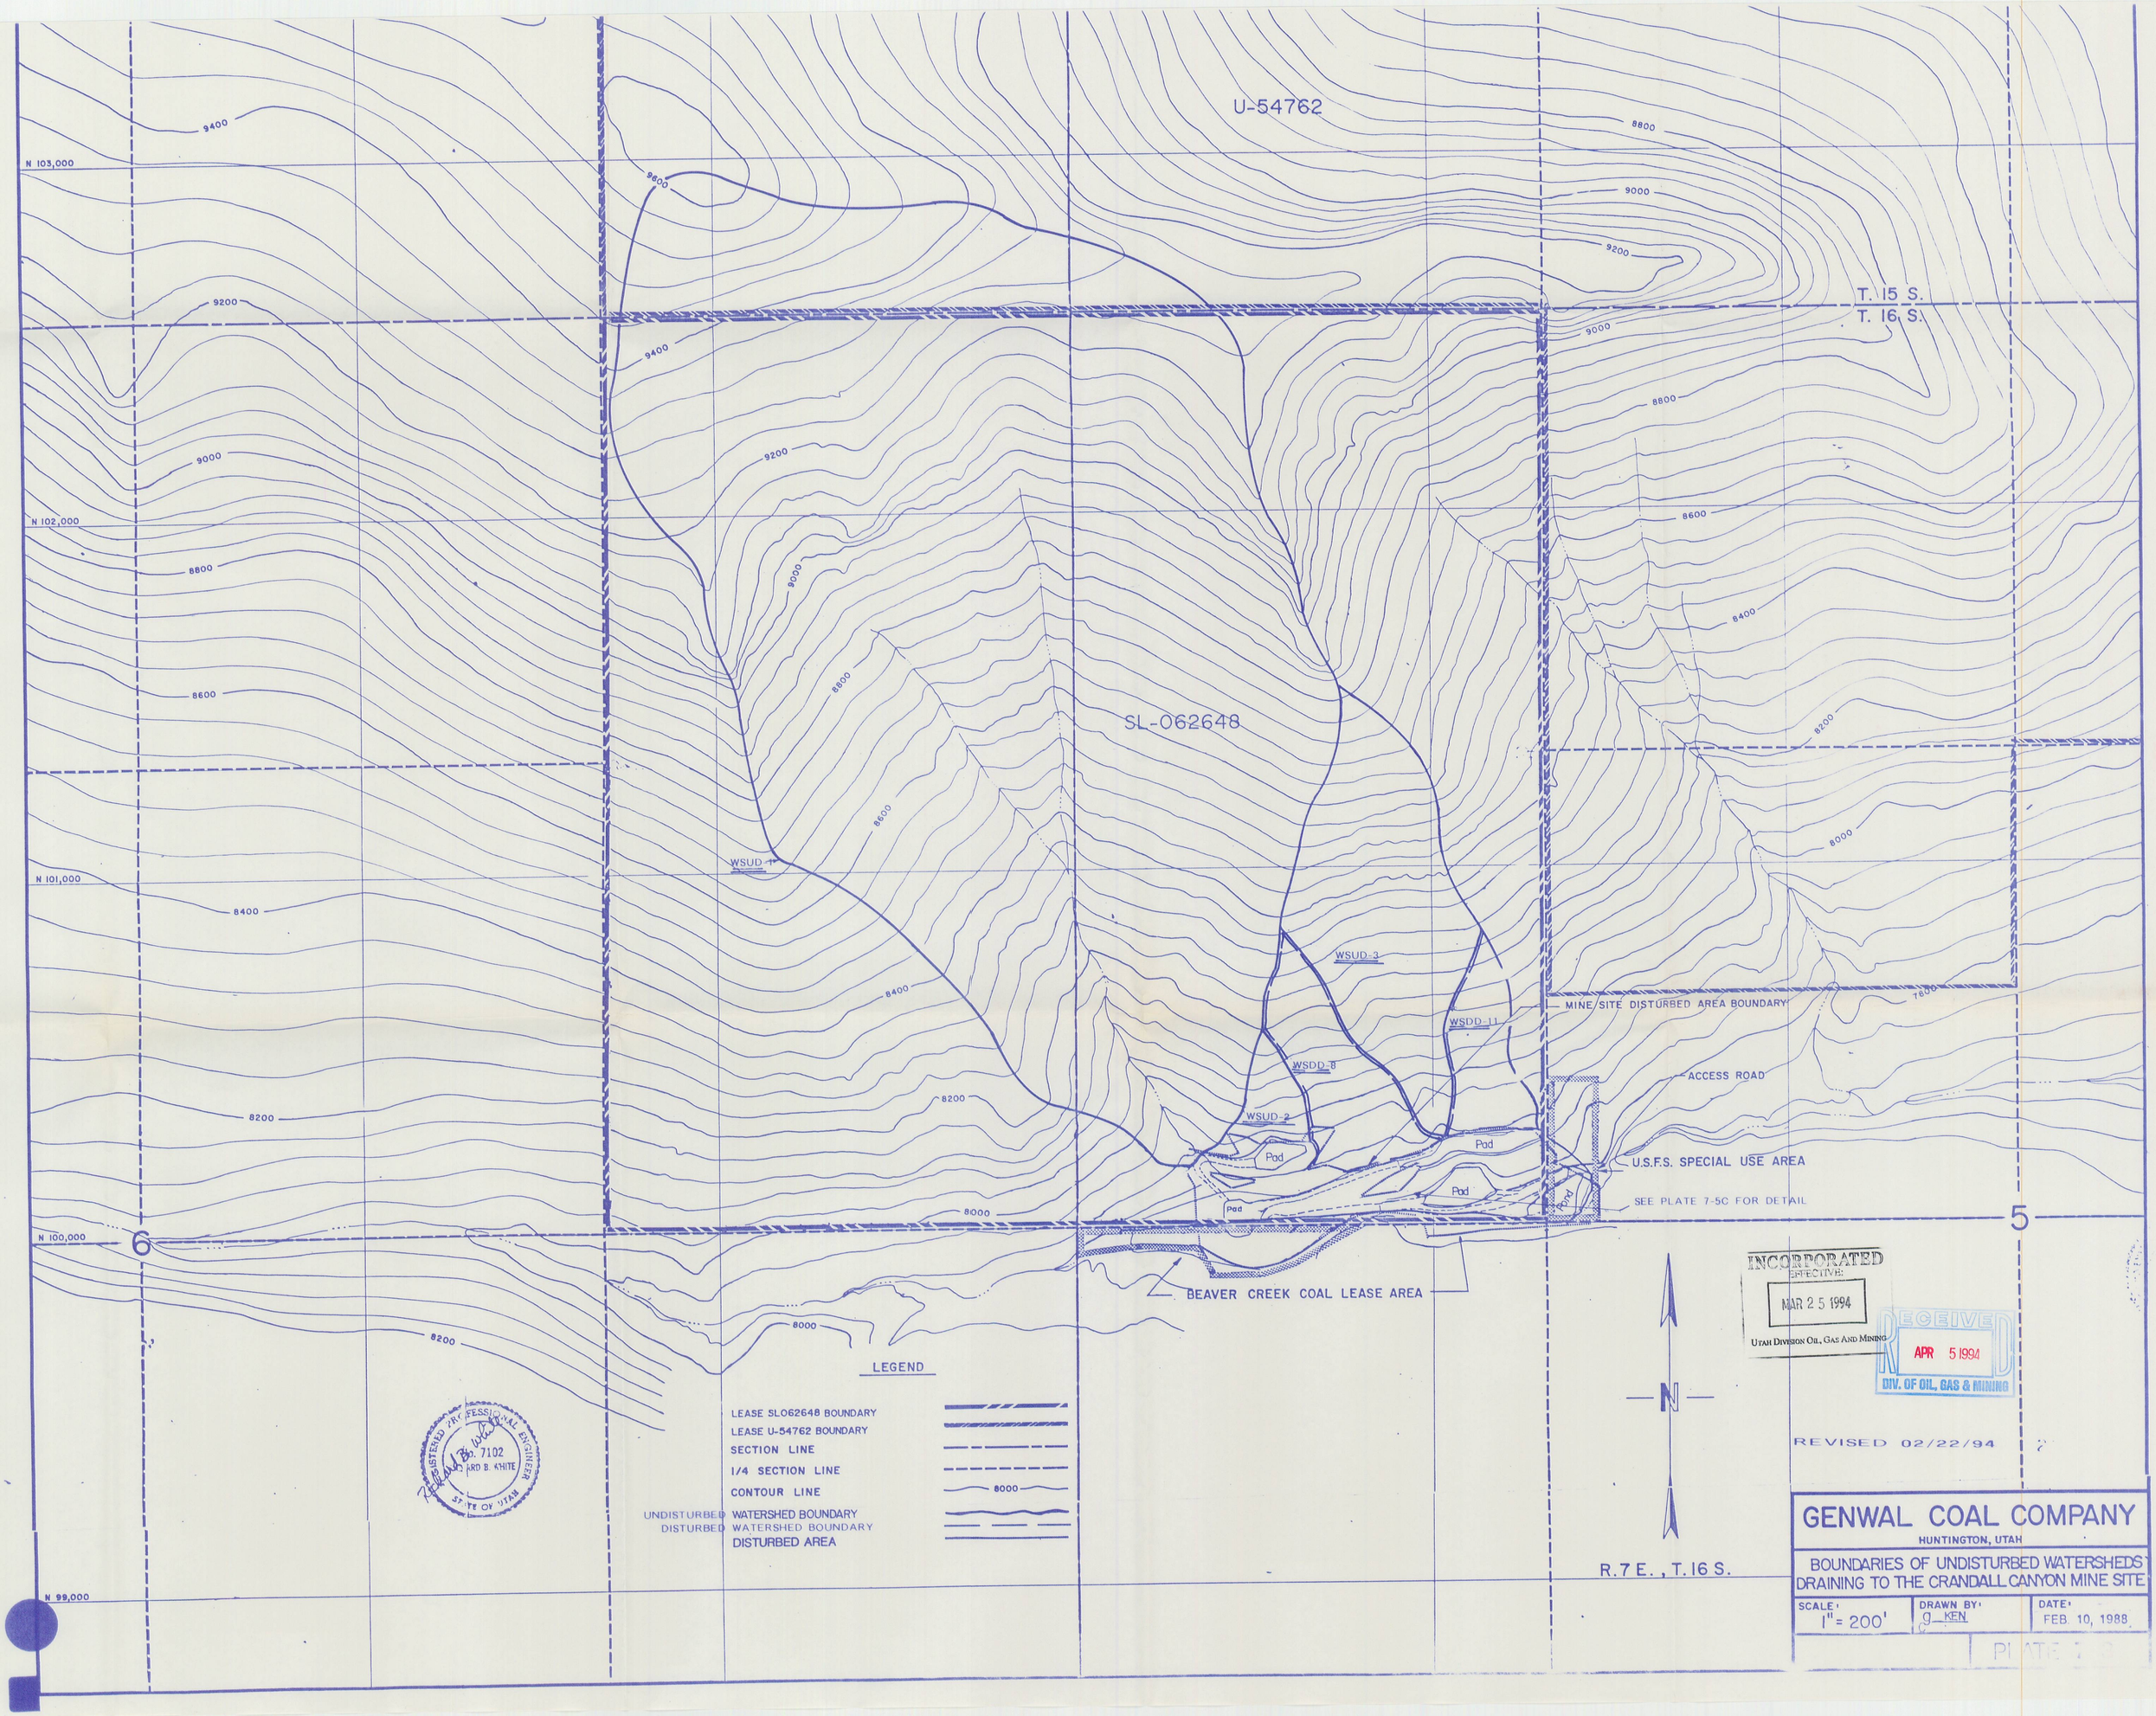
U-54762
SL-062648
T. 15 S.
T. 16 S.
N 103,000
N 102,000
N 101,000
N 100,000
N 99,000
9400
9600
9200
9000
8800
8600
8400
8200
8000
7800
WSUD-1
WSUD-2
WSUD-3
WSDD-8
WSDD-11
Pad
MINE SITE DISTURBED AREA BOUNDARY
ACCESS ROAD
U.S.F.S. SPECIAL USE AREA
SEE PLATE 7-5C FOR DETAIL
BEAVER CREEK COAL LEASE AREA
6
5
N
R.7 E., T.16 S.
LEGEND
LEASE SL062648 BOUNDARY
LEASE U-54762 BOUNDARY
SECTION LINE
1/4 SECTION LINE
CONTOUR LINE
UNDISTURBED WATERSHED BOUNDARY
DISTURBED WATERSHED BOUNDARY
DISTURBED AREA
REGISTERED PROFESSIONAL ENGINEER
No. 7102
RICHARD B. KHITE
STATE OF UTAH
INCORPORATED
EFFECTIVE:
MAR 25 1994
UTAH DIVISION OIL, GAS AND MINING
RECEIVED
APR 5 1994
DIV. OF OIL, GAS & MINING
REVISED 02/22/94
GENWAL COAL COMPANY
HUNTINGTON, UTAH
BOUNDARIES OF UNDISTURBED WATERSHEDS DRAINING TO THE CRANDALL CANYON MINE SITE
SCALE: 1" = 200'
DRAWN BY: G KEN
DATE: FEB. 10, 1988
PLATE 7-8