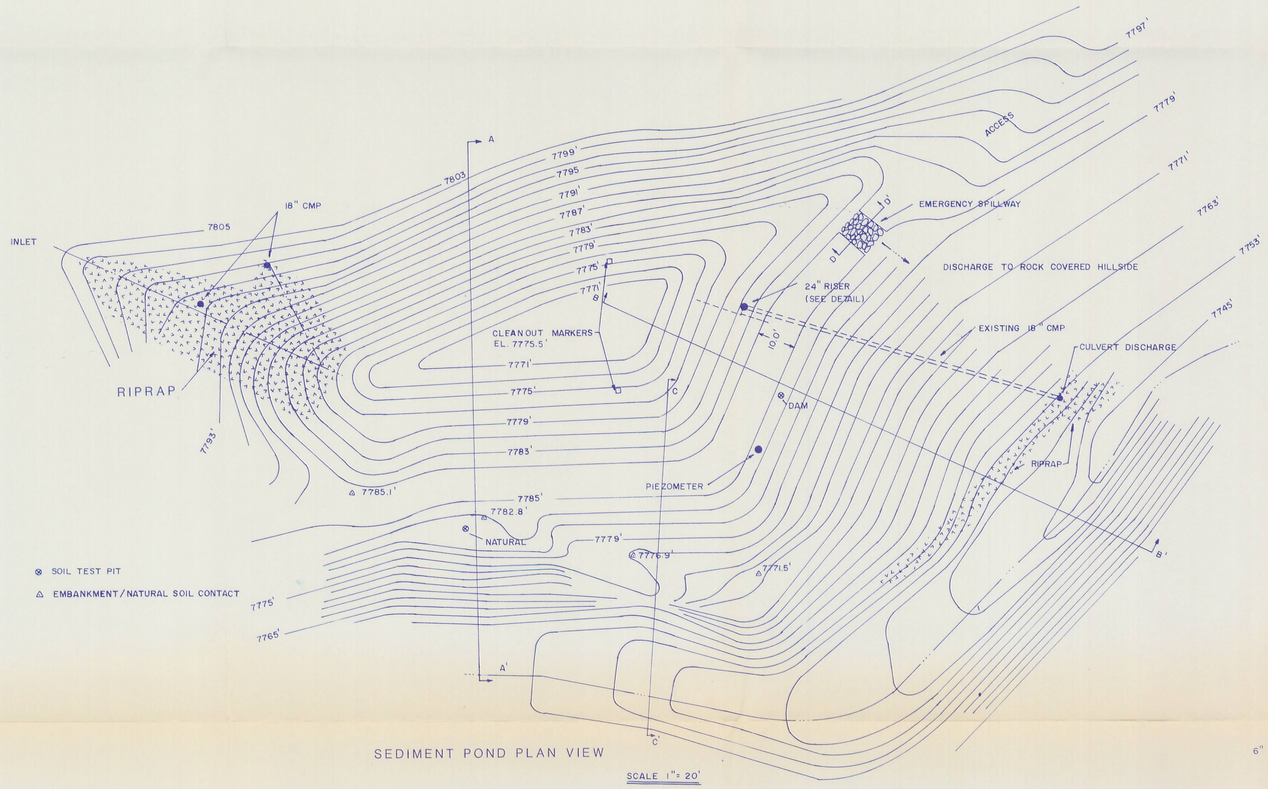

SEDIMENT POND PLAN VIEW

SCALE 1" = 20'

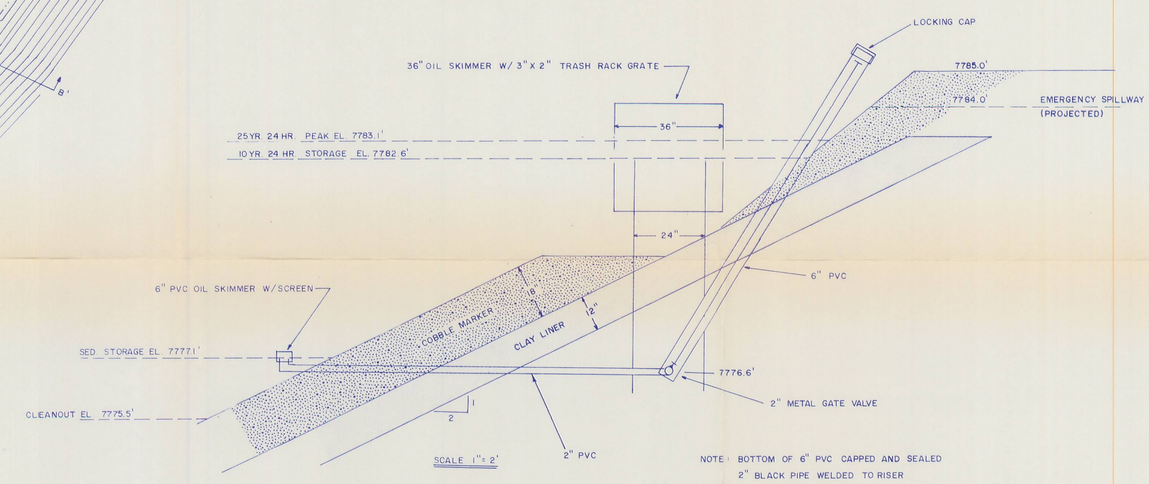

SCALE 1" = 2'

NOTE: BOTTOM OF 6" PVC CAPPED AND SEALED
2" BLACK PIPE WELDED TO RISER

RISER DETAIL

Richard B. Wilke

NOTE-- FOR AS-BUILT DESIGNS, SEE PLATE 7-4a.

GENWAL COAL COMPANY		
FEB 10, 1988		ACK
SEDIMENTATION POND DETAILS		
SCALE AS NOTED		PLATE 7-4