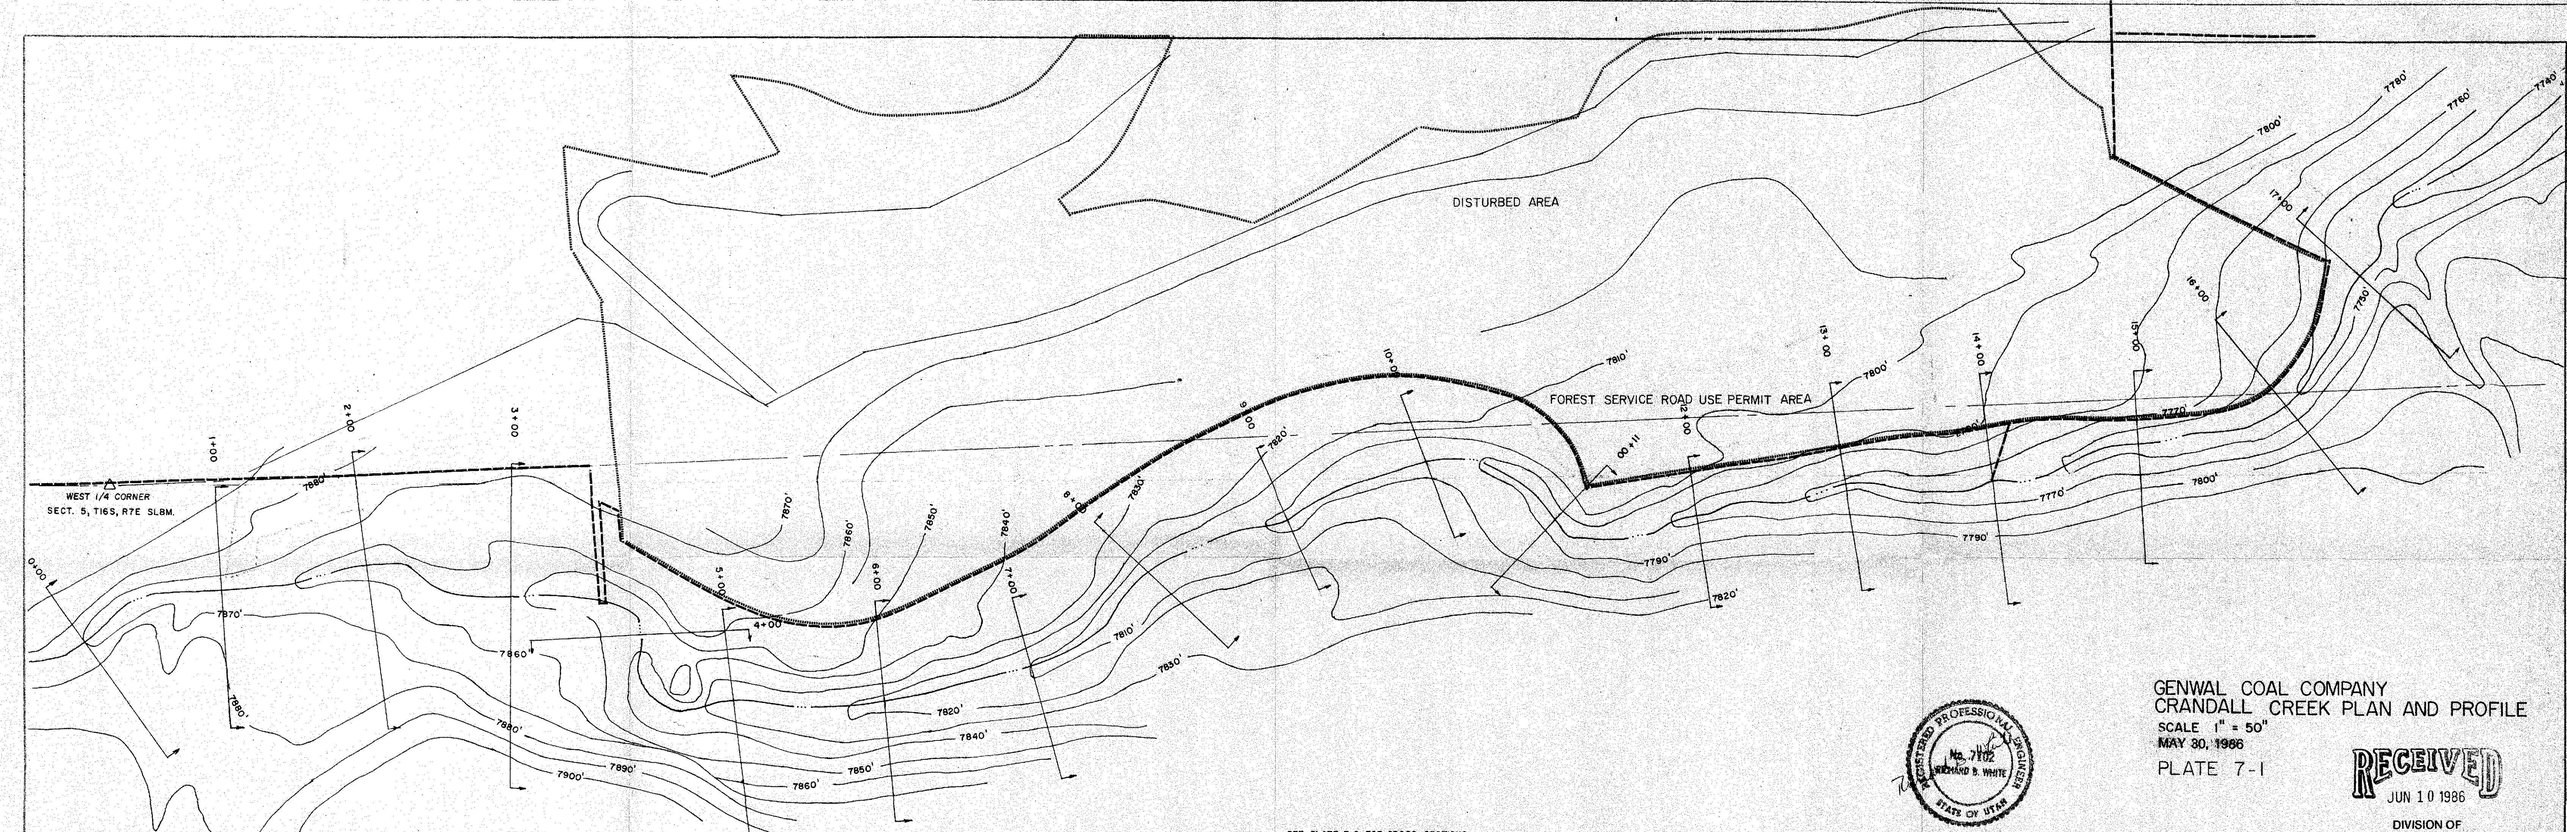

SEE PLATE 7-2 FOR CROSS SECTIONS

INFORMATION TAKEN FROM OLYMPUS AERIAL SURVEYS INC. JUNE 4, 1980

REGISTERED PROFESSIONAL ENGINEER
No. 7702
RICHARD B. WHITE
STATE OF UTAH

GENWAL COAL COMPANY
CRANDALL CREEK PLAN AND PROFILE
SCALE 1" = 50'
MAY 30, 1986
PLATE 7-1
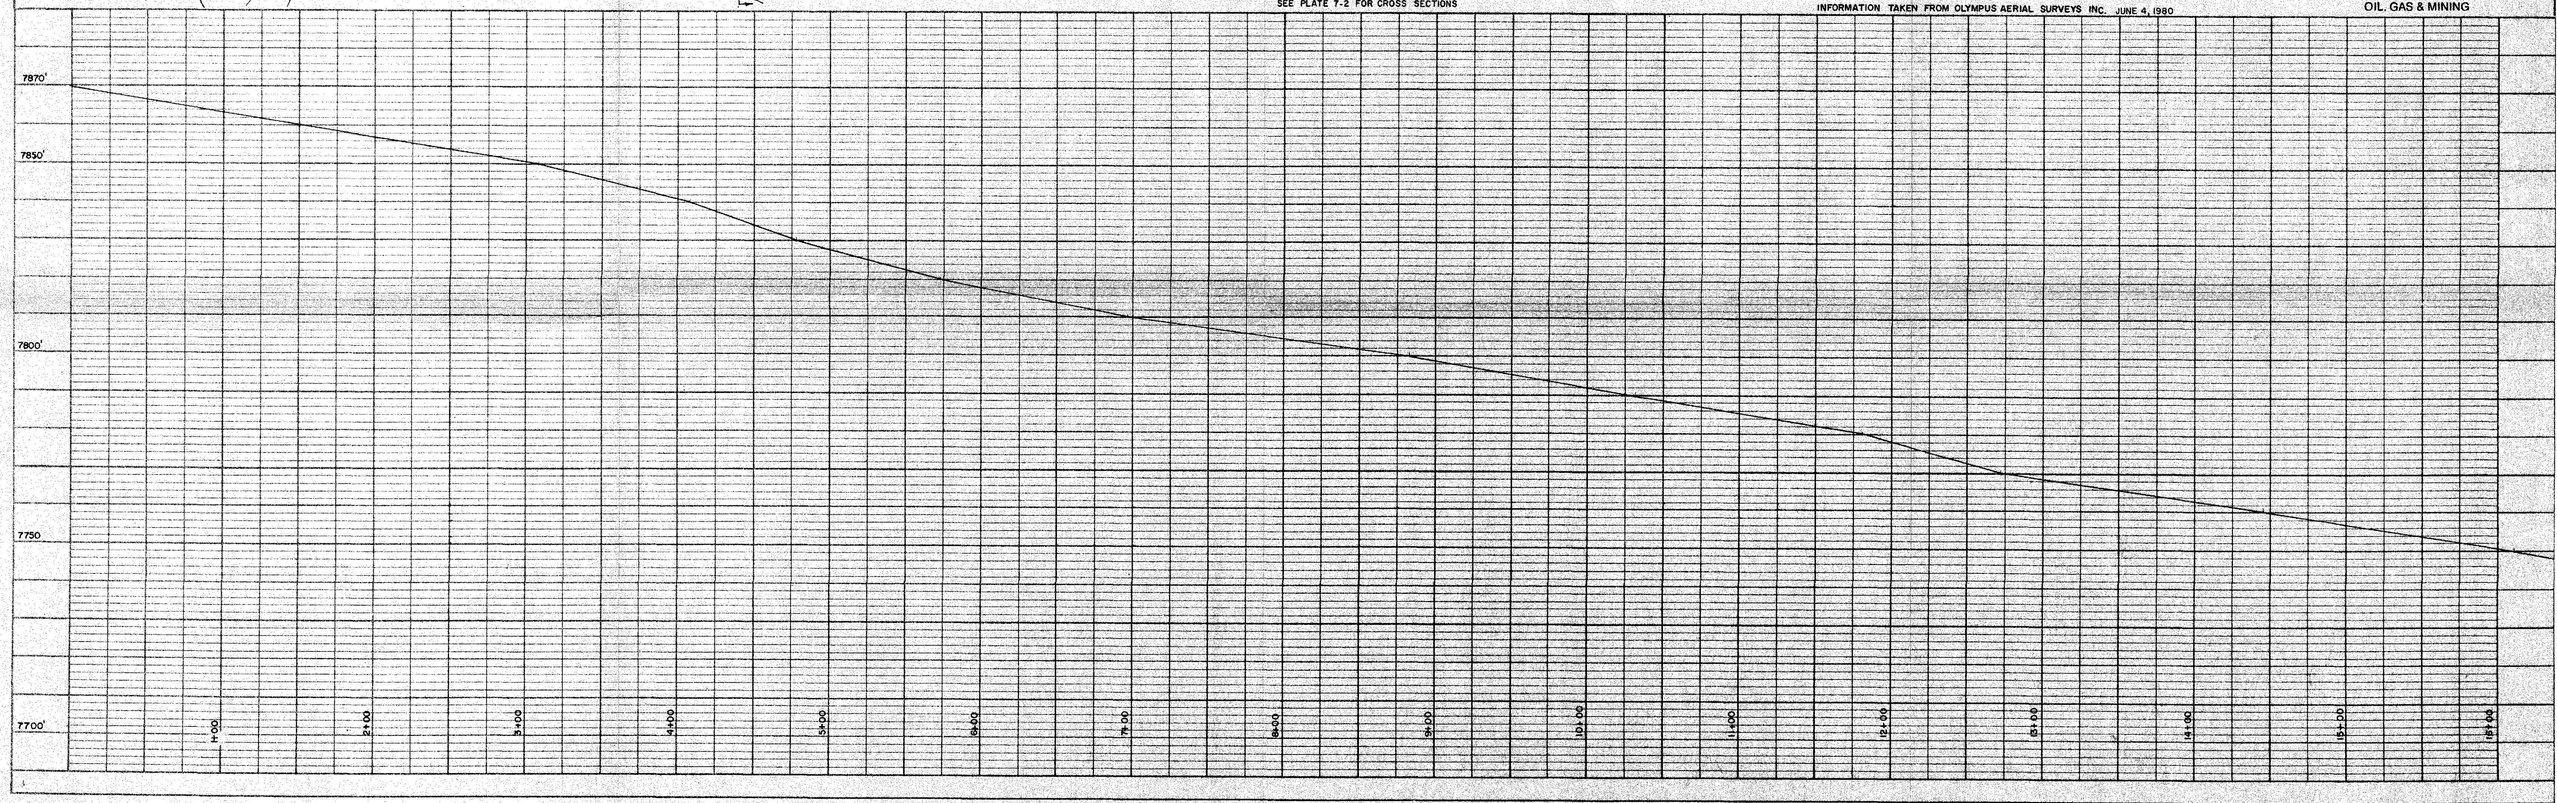
RECEIVED
JUN 10 1986
DIVISION OF
OIL, GAS & MINING