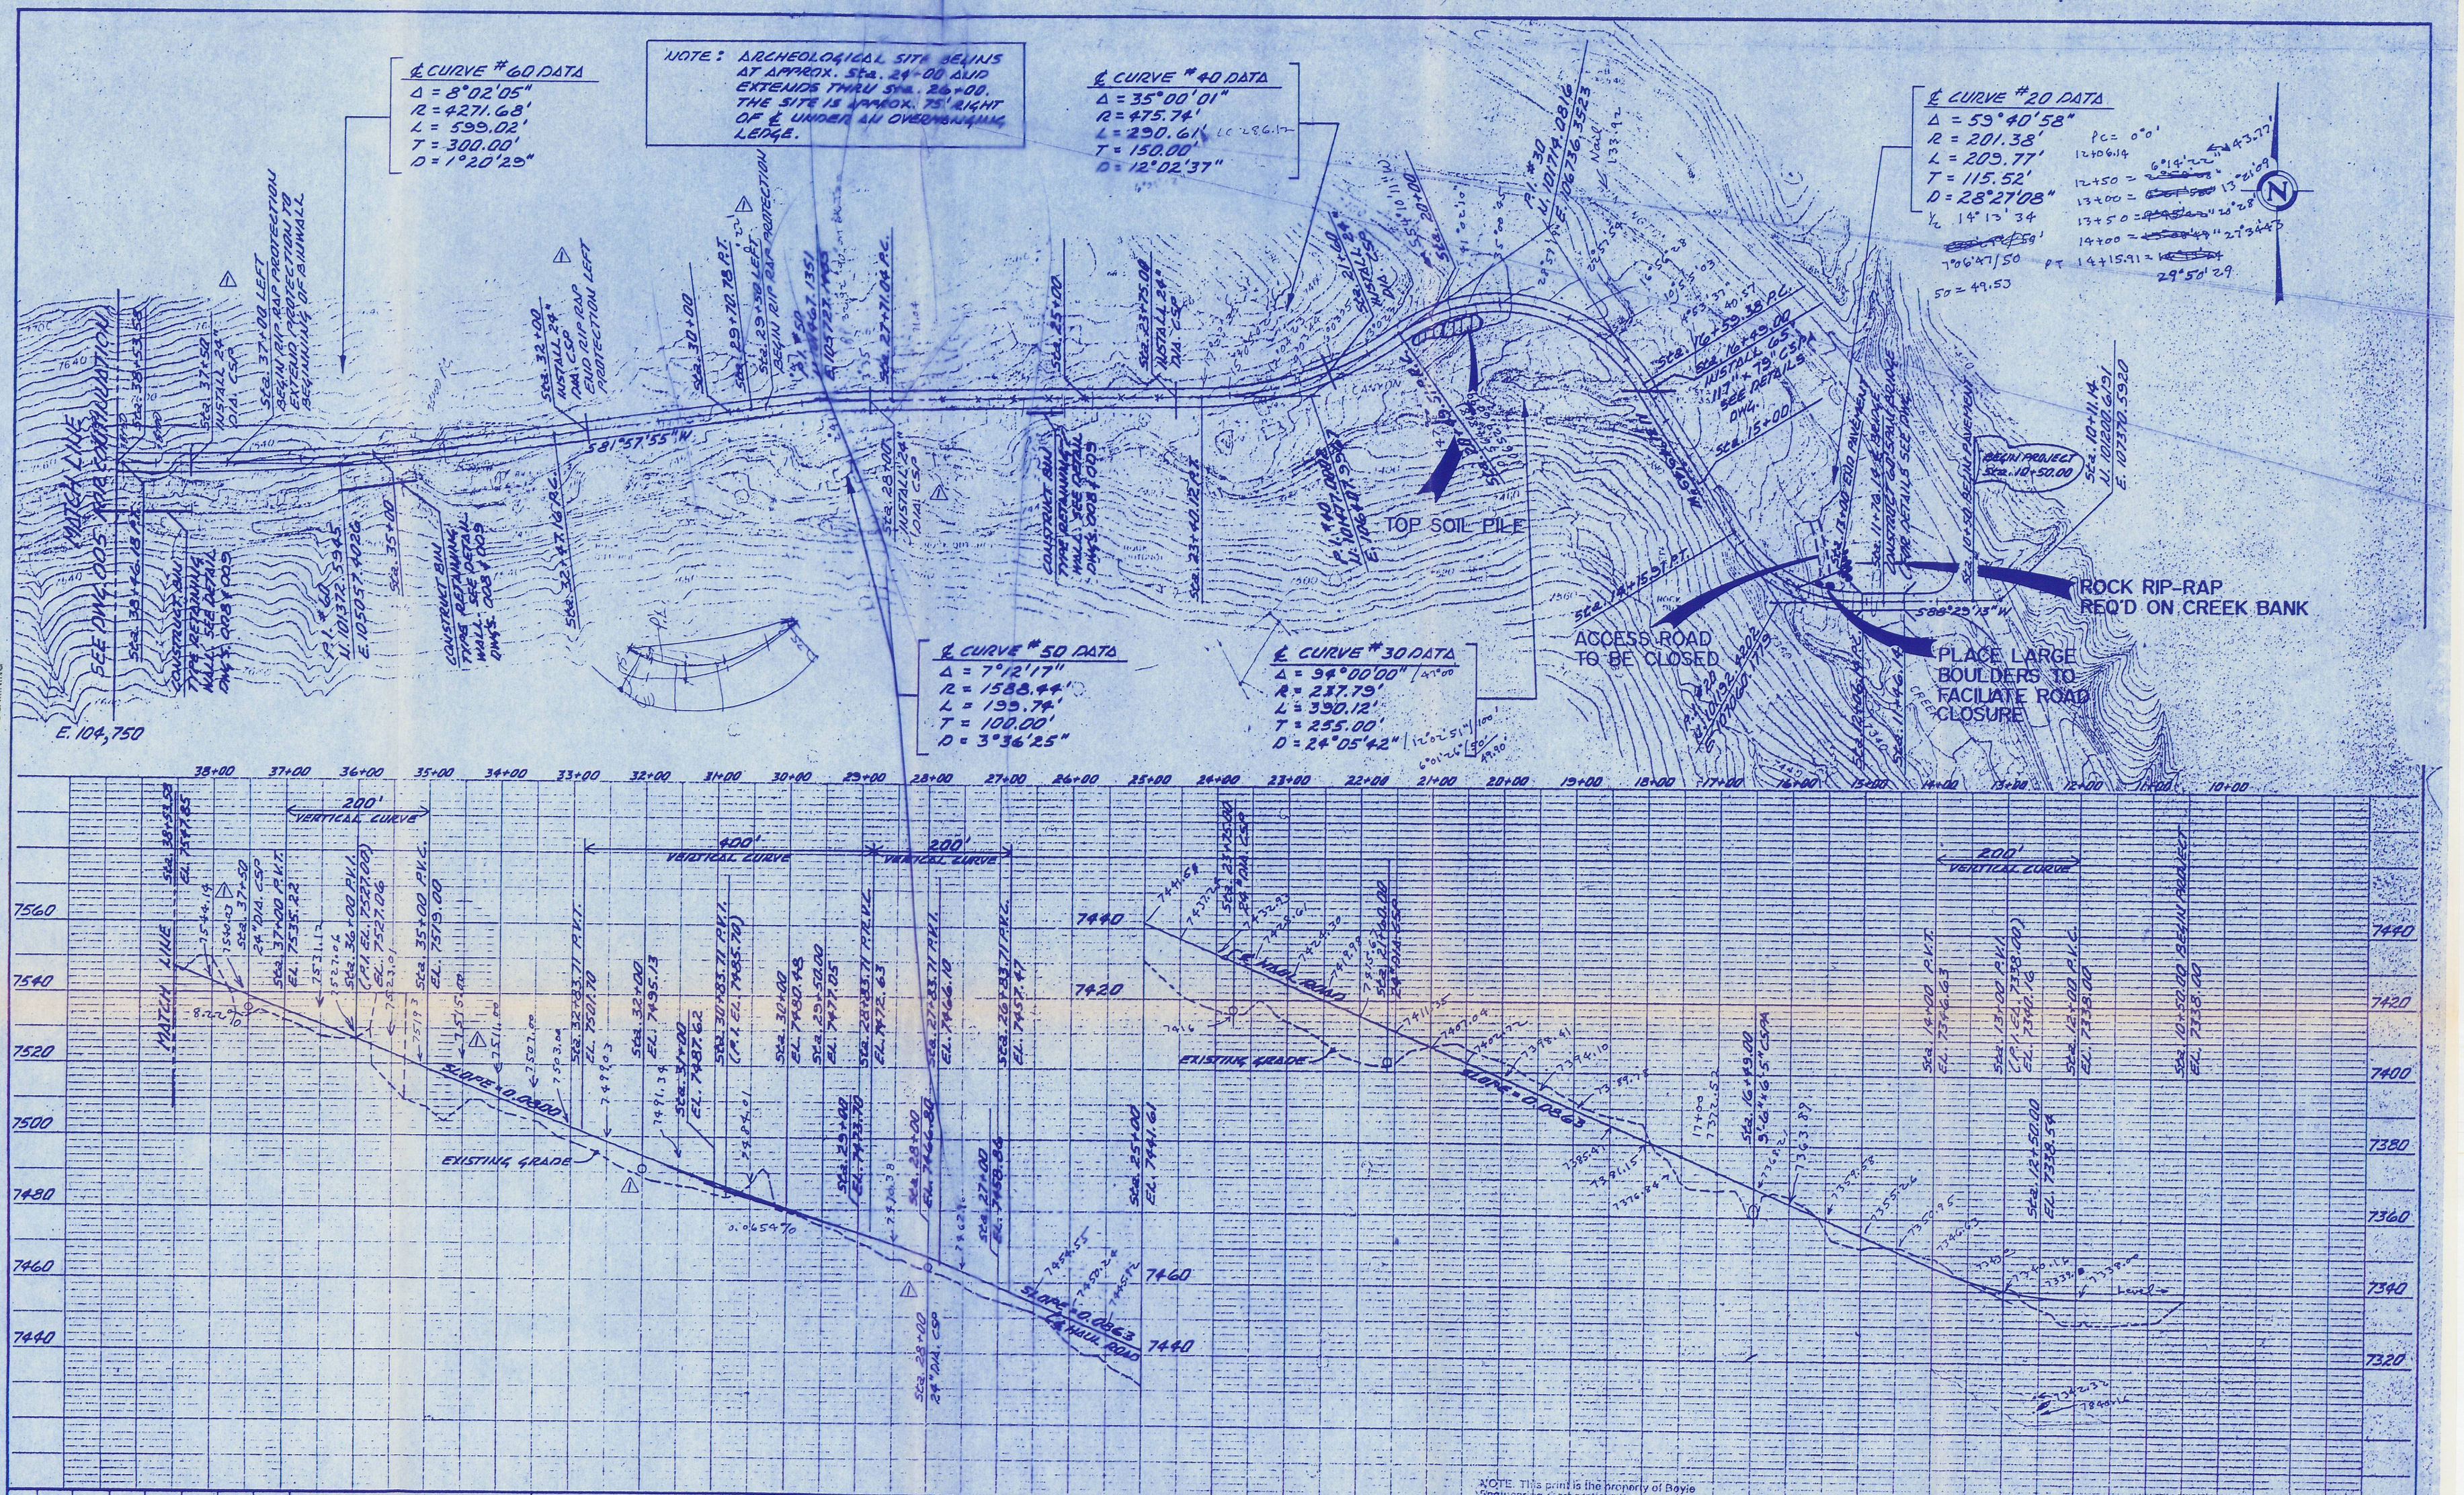

RECEIVED
MAY 24 1991
DIVISION OF OIL GAS & MINING

STA. 10+50 TO STA. 38+53.58

NOTE: This print is the property of Boyle Engineering Corporation. It must not be [illegible] in any manner or shall it be submitted to outside parties for examination without our consent. It shall be used only as a means of reference to work designed or furnished by us. It must be returned to us upon our request.

NO	DFTMN	CHKD	SUPRV	APPROVED	DATE	REVISION	REFERENCE DRAWINGS
1	GW				5/12/81	REVISED AS SHOWN	

DESIGNED BY D.R.A.
DRAWN BY G. WILSON
CHECKED BY
APP'D.

OFFICE SALT LAKE
DATE MAR. 4, 1981
SCALE 1" = 100' ~ HORIZ. 1" = 20' ~ VERT.

Boyle Engineering Corporation
consulting engineers/architects
268 West 400 South, Suite 301
Salt Lake City, Utah 84101
Energy is our Business

CLIENT GENWAL COAL CO.

APPROVED: DATE
CLIENT DATE

THIS DRAWING IS PART OF:
PURCHASE ORDER(S)
(SUB) CONTRACT(S)

REV. DATE

TITLE PLAN & PROFILE ~MINE HAUL ROAD~ CRANDALL CANYON COAL MINE

DRAWING NO. SHEET 2 OF 9
G01~C~005
PROJECT NO.
REVISION NO. 1