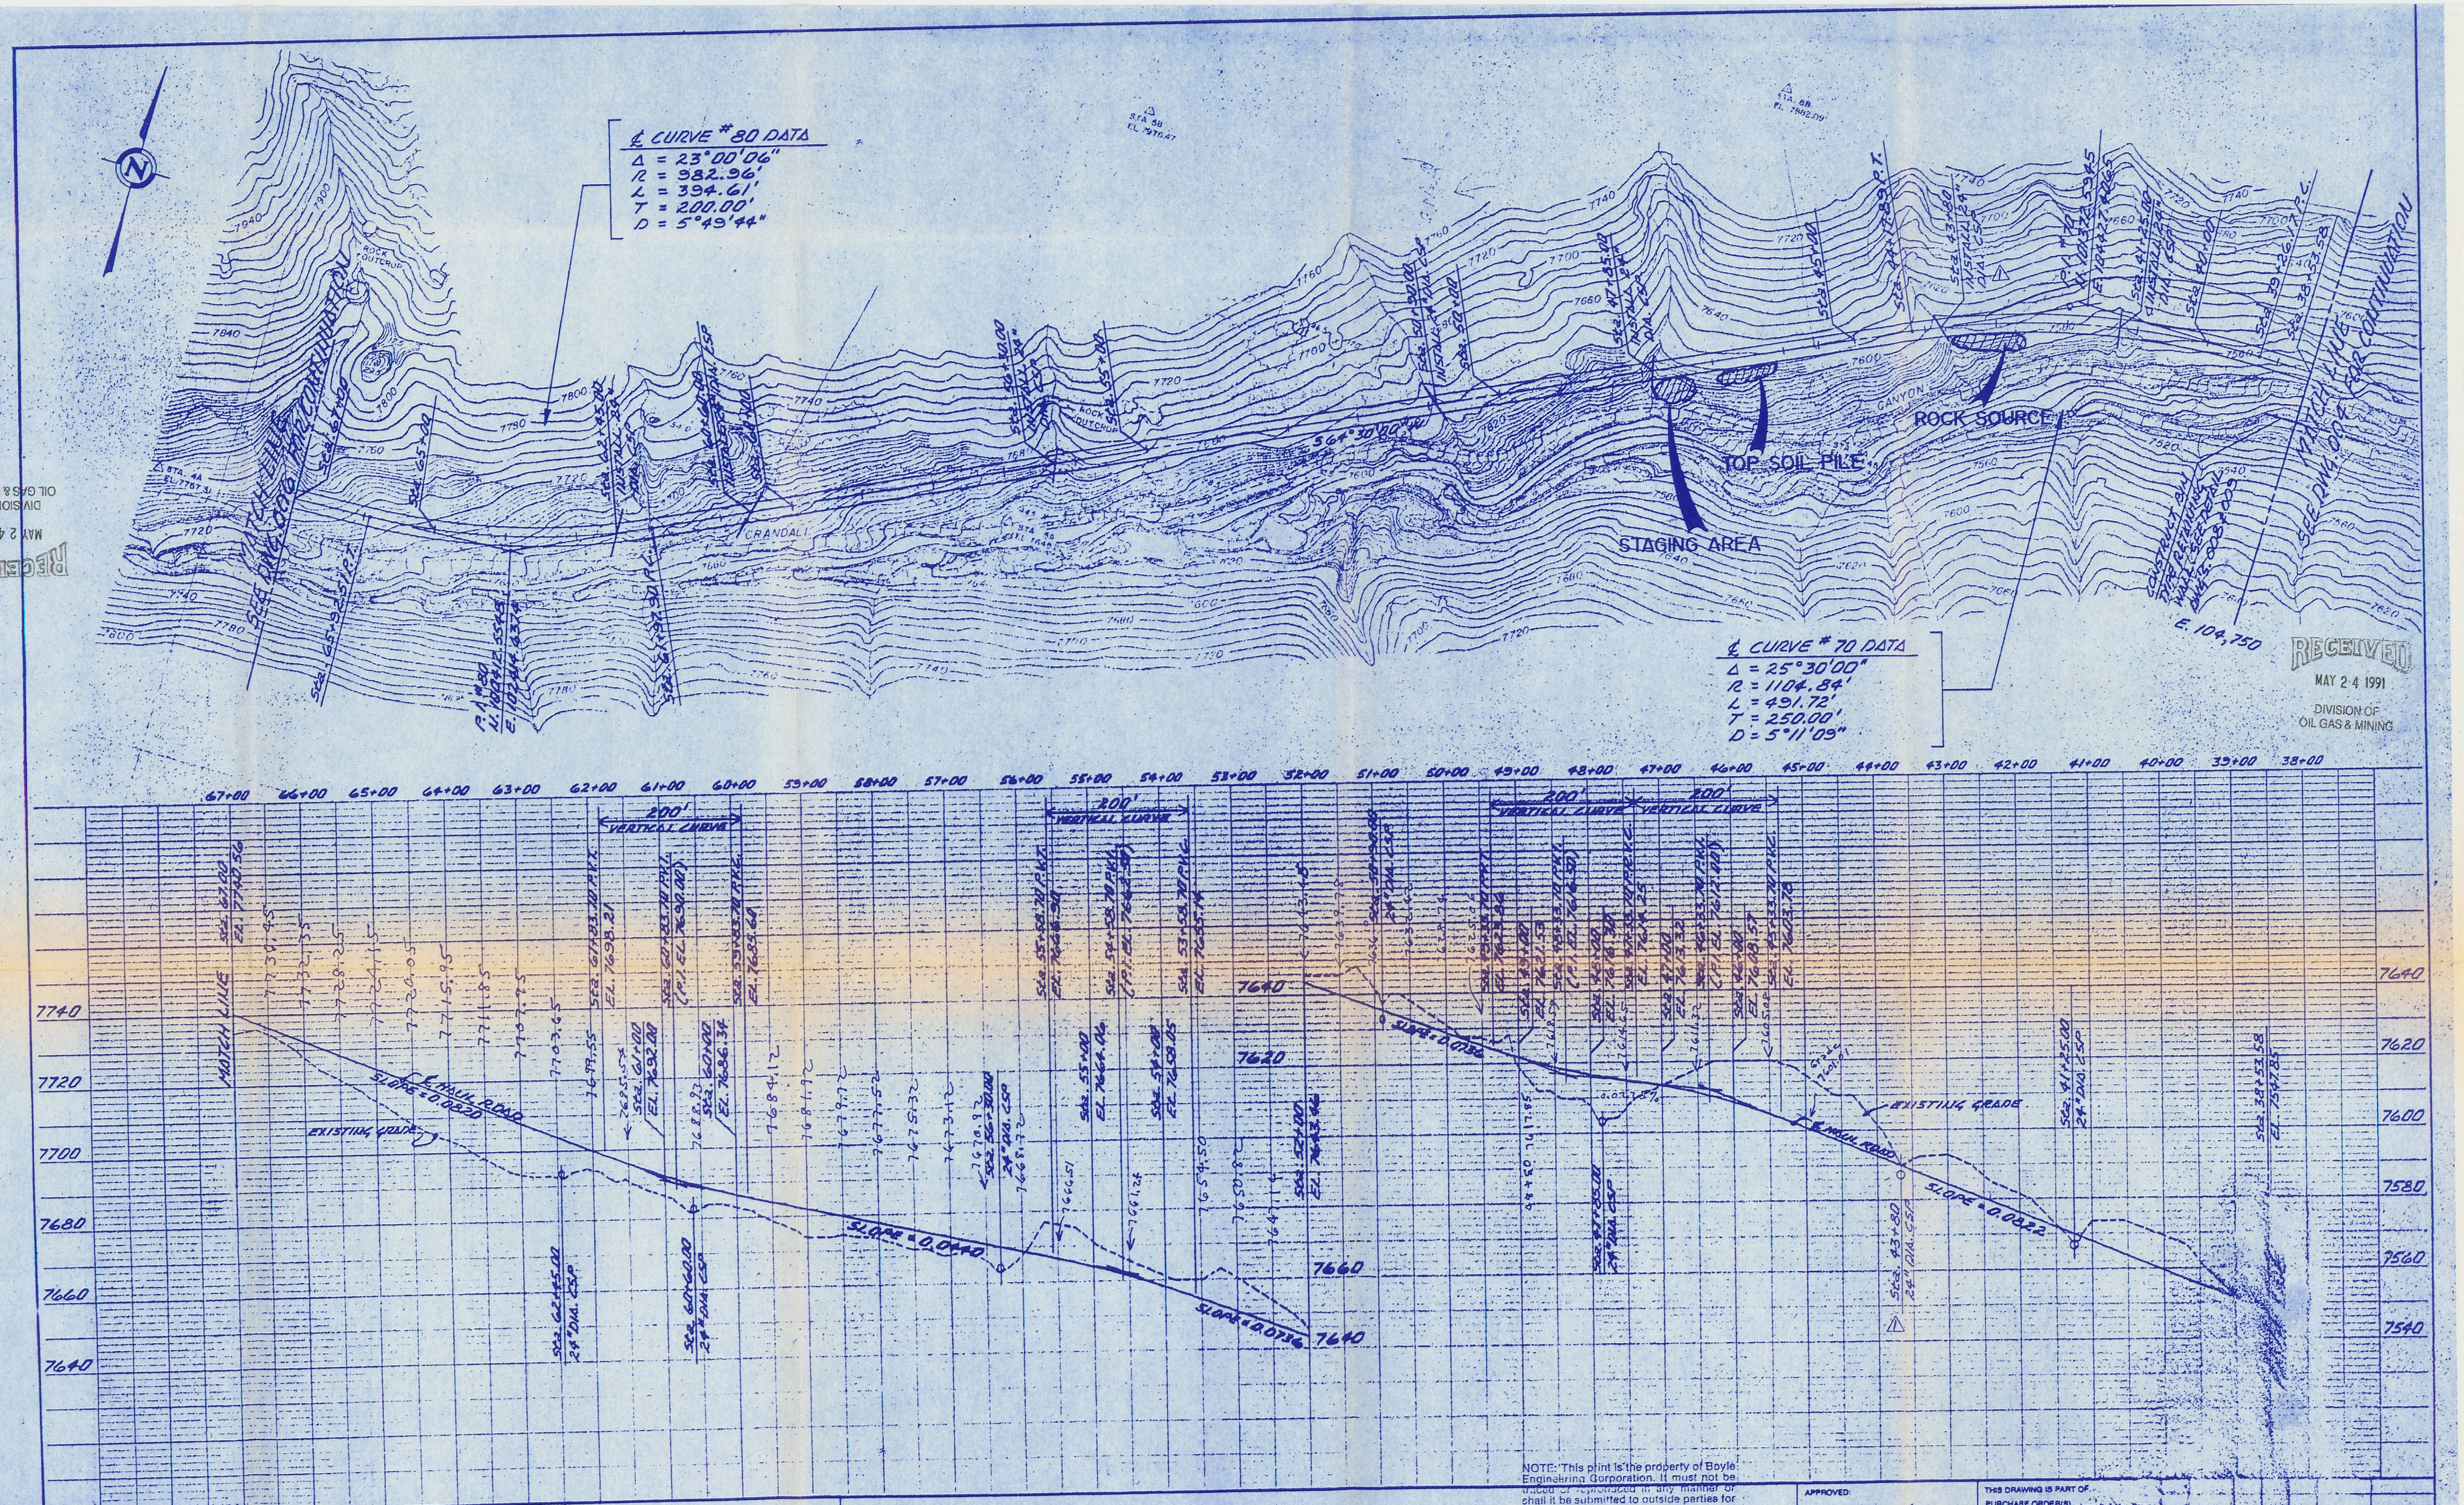

RECEIVED
MAY 24 1991
DIVISION OF
OIL GAS & MINING

RECEIVED
MAY 24 1991
DIVISION OF
OIL GAS & MINING

NOTE: This print is the property of Boyle Engineering Corporation. It must not be reproduced in any manner or shall it be submitted to outside parties for examination without our consent. It shall be used only as a means of reference to work designed or furnished by us. It must be returned to us upon our request.

STA. 38+53.58 TO STA. 67+00

APPROVED: _____ DATE _____
CLIENT _____ DATE _____

THIS DRAWING IS PART OF:
PURCHASE ORDER(S) _____
(SUB) CONTRACT(S) _____

NO.	DFTMN	CHKD.	SUPRV.	APPROVED	DATE	REVISION
1	GW				5/12/81	ADDED 24" CSP @ Sta. 43+80

REFERENCE DRAWINGS

DESIGNED BY D.R.A.
DRAWN BY G. WILSON
CHECKED BY
APP'D.

OFFICE SALT LAKE
DATE MAR. 4, 1981
SCALE 1" = 100' - HORIZ. 1" = 20' - VERT.

Boyle Engineering Corporation
consulting engineers/architects
Energy is our Business
308 West 400 South, Suite 301
Salt Lake City, Utah 84101

CLIENT
GENWAL COAL CO.

TITLE
PLAN & PROFILE
~MINE HAUL ROAD~
CRANDALL CANYON COAL MINE

PROJECT NO.

DRAWING NO. 801-C-006
SHEET 3 OF 9
REVISION NO. 1