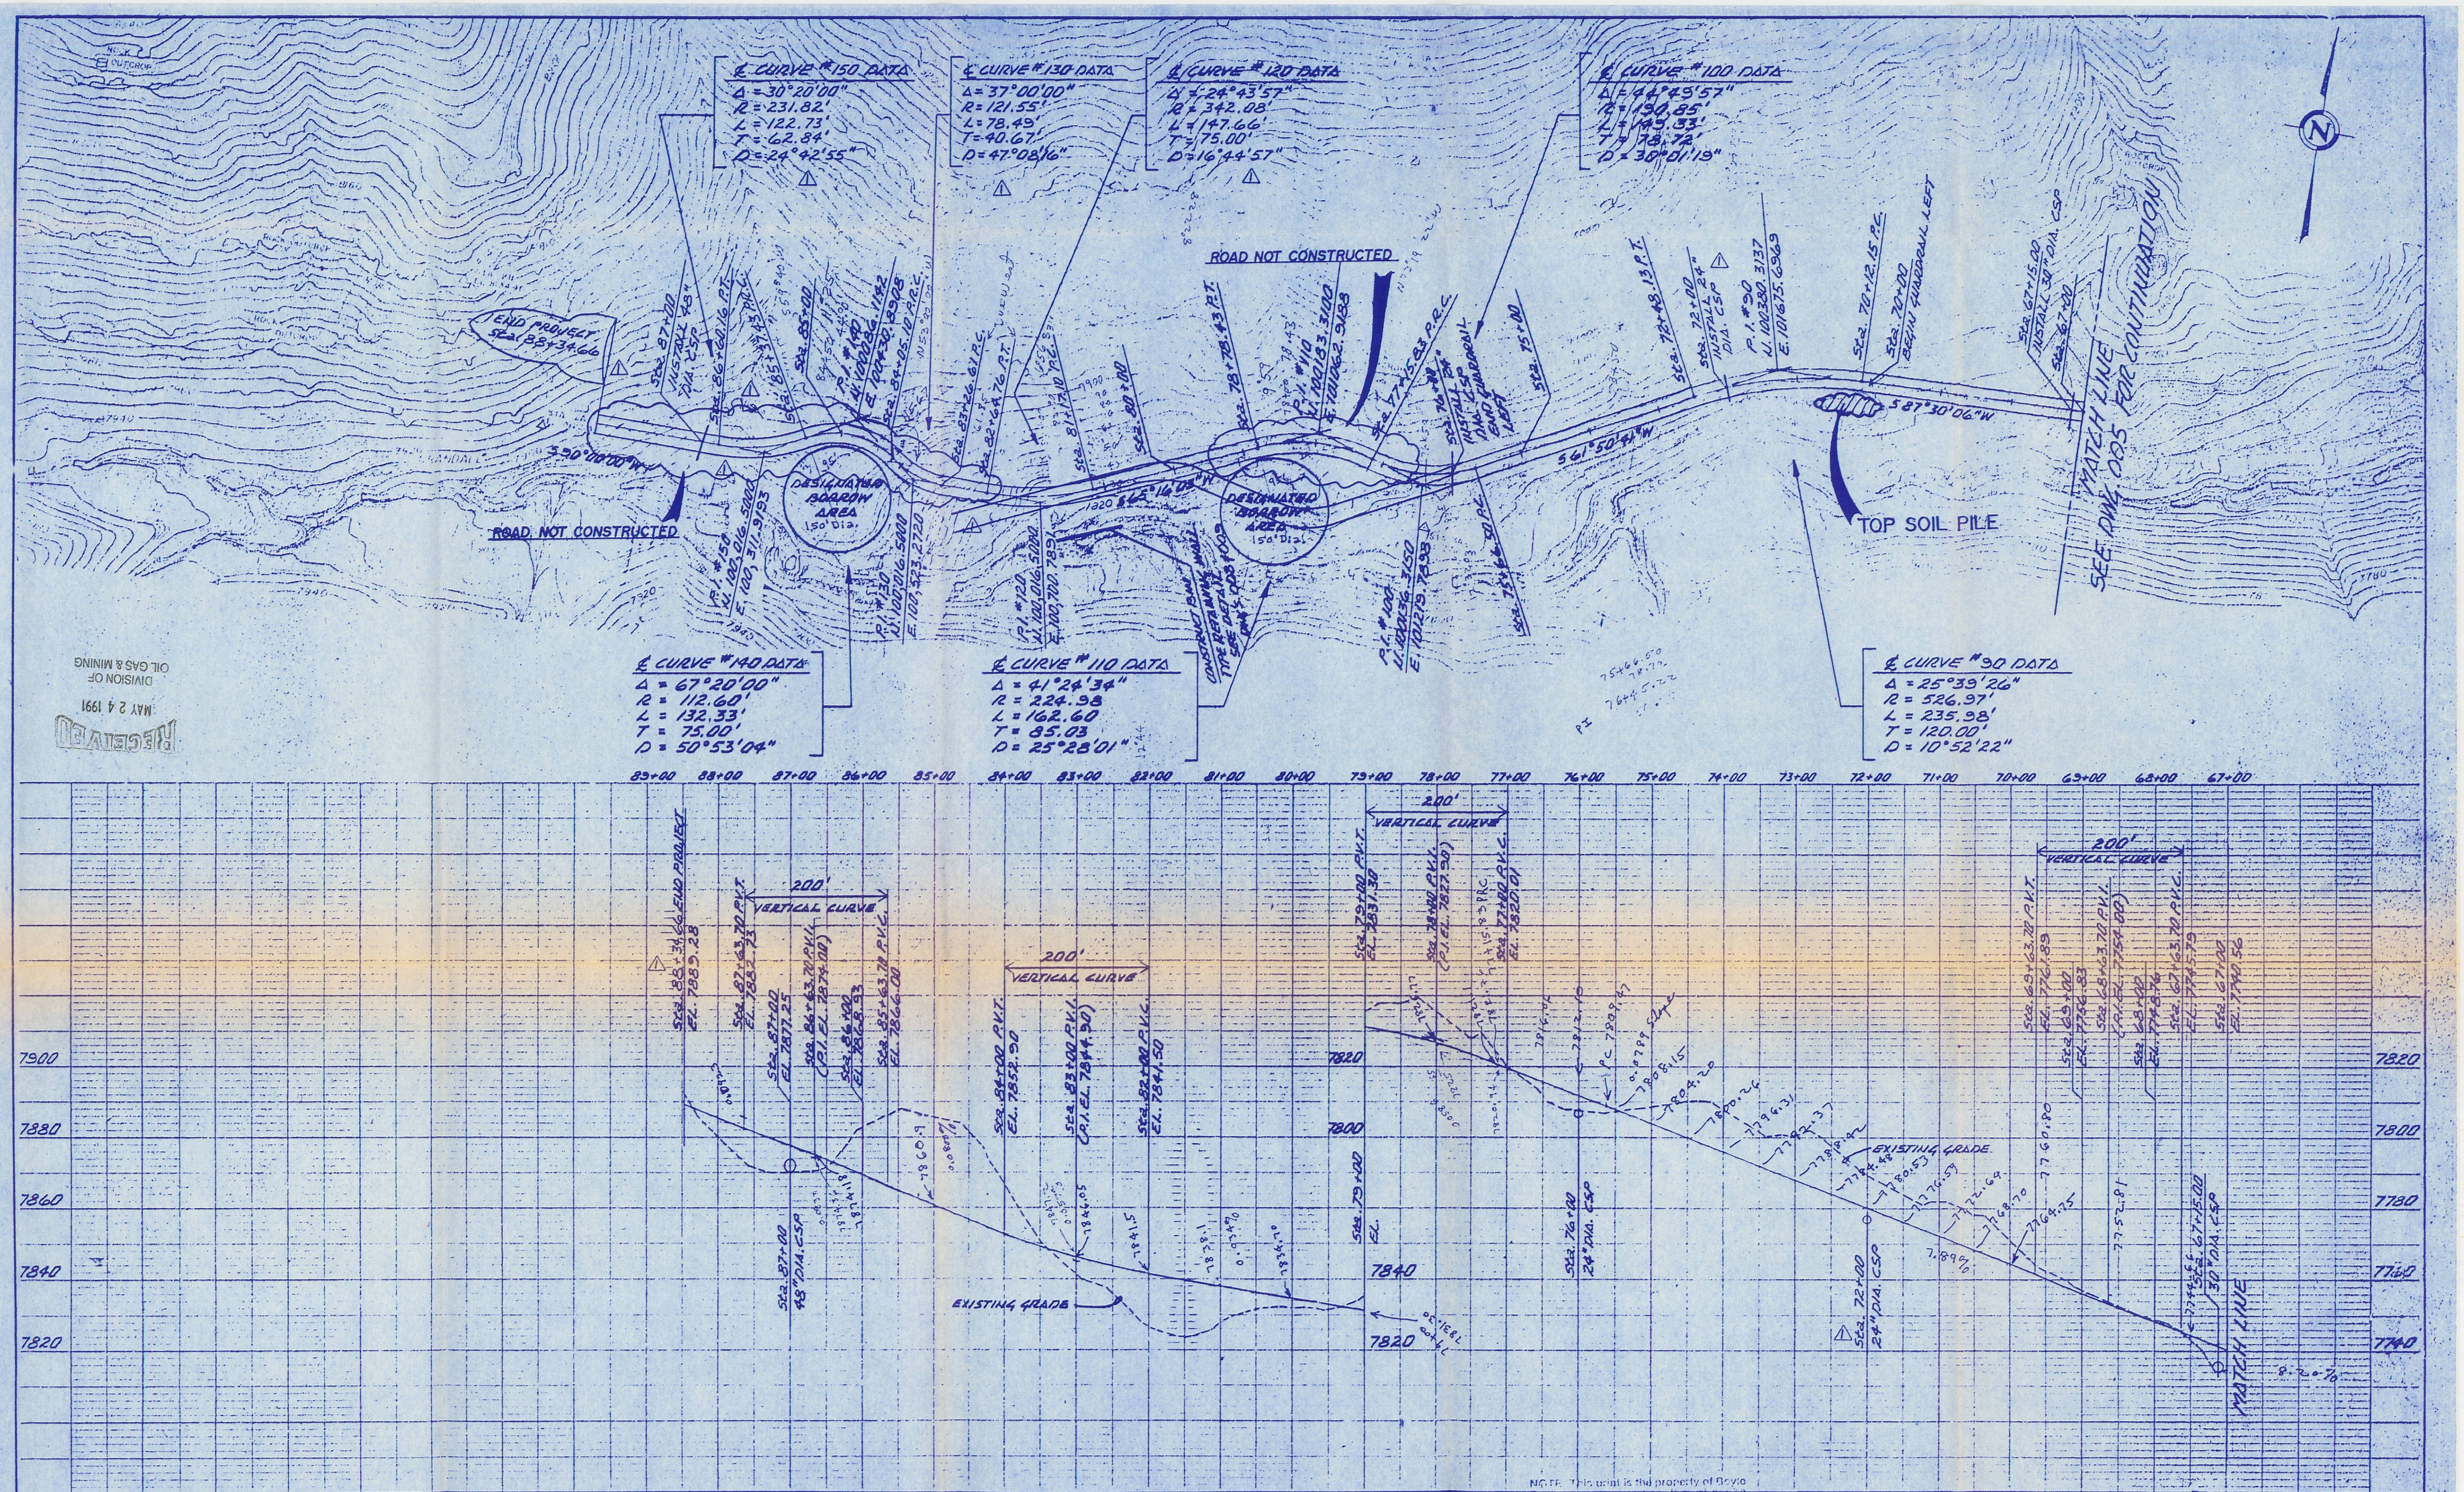

RECEIVED
MAY 24 1991
DIVISION OF
OIL GAS & MINING

NO.	DFTMN	CHKD.	SUPRV.	APPROVED	DATE	REVISION
1	GW				5/13/81	REVISED AS SHOWN

REFERENCE DRAWINGS

DESIGNED BY D.R.A.
DRAWN BY G. WILSON
CHECKED BY
APP'D.

OFFICE SALT LAKE
DATE MAR. 5, 1981
SCALE 1"=100'-HORIZ. 1"=20'-VERT.

Boyle Engineering Corporation
consulting engineers/architects
268 West 400 South, Suite 301
Salt Lake City, Utah 84101
Energy is our Business

CLIENT
GENWAL COAL CO.

NOTE: This print is the property of Boyle Engineering Corporation. It may not be copied or reproduced in any manner or shall be submitted to other parties for inspection without written consent. It shall be used only as a means of reference to work designed or furnished by us. It must be returned to us upon our request.

APPROVED:
DATE
CLIENT DATE

THIS DRAWING IS PART OF:
PURCHASE ORDER(S)
(SUB) CONTRACT(S)

TITLE
PLAN & PROFILE
~MINE HAUL ROAD~
CRANDALL CANYON COAL MINE

DRAWING NO. SHEET 4 OF 9
601-C-007
REVISION NO.
PROJECT NO.