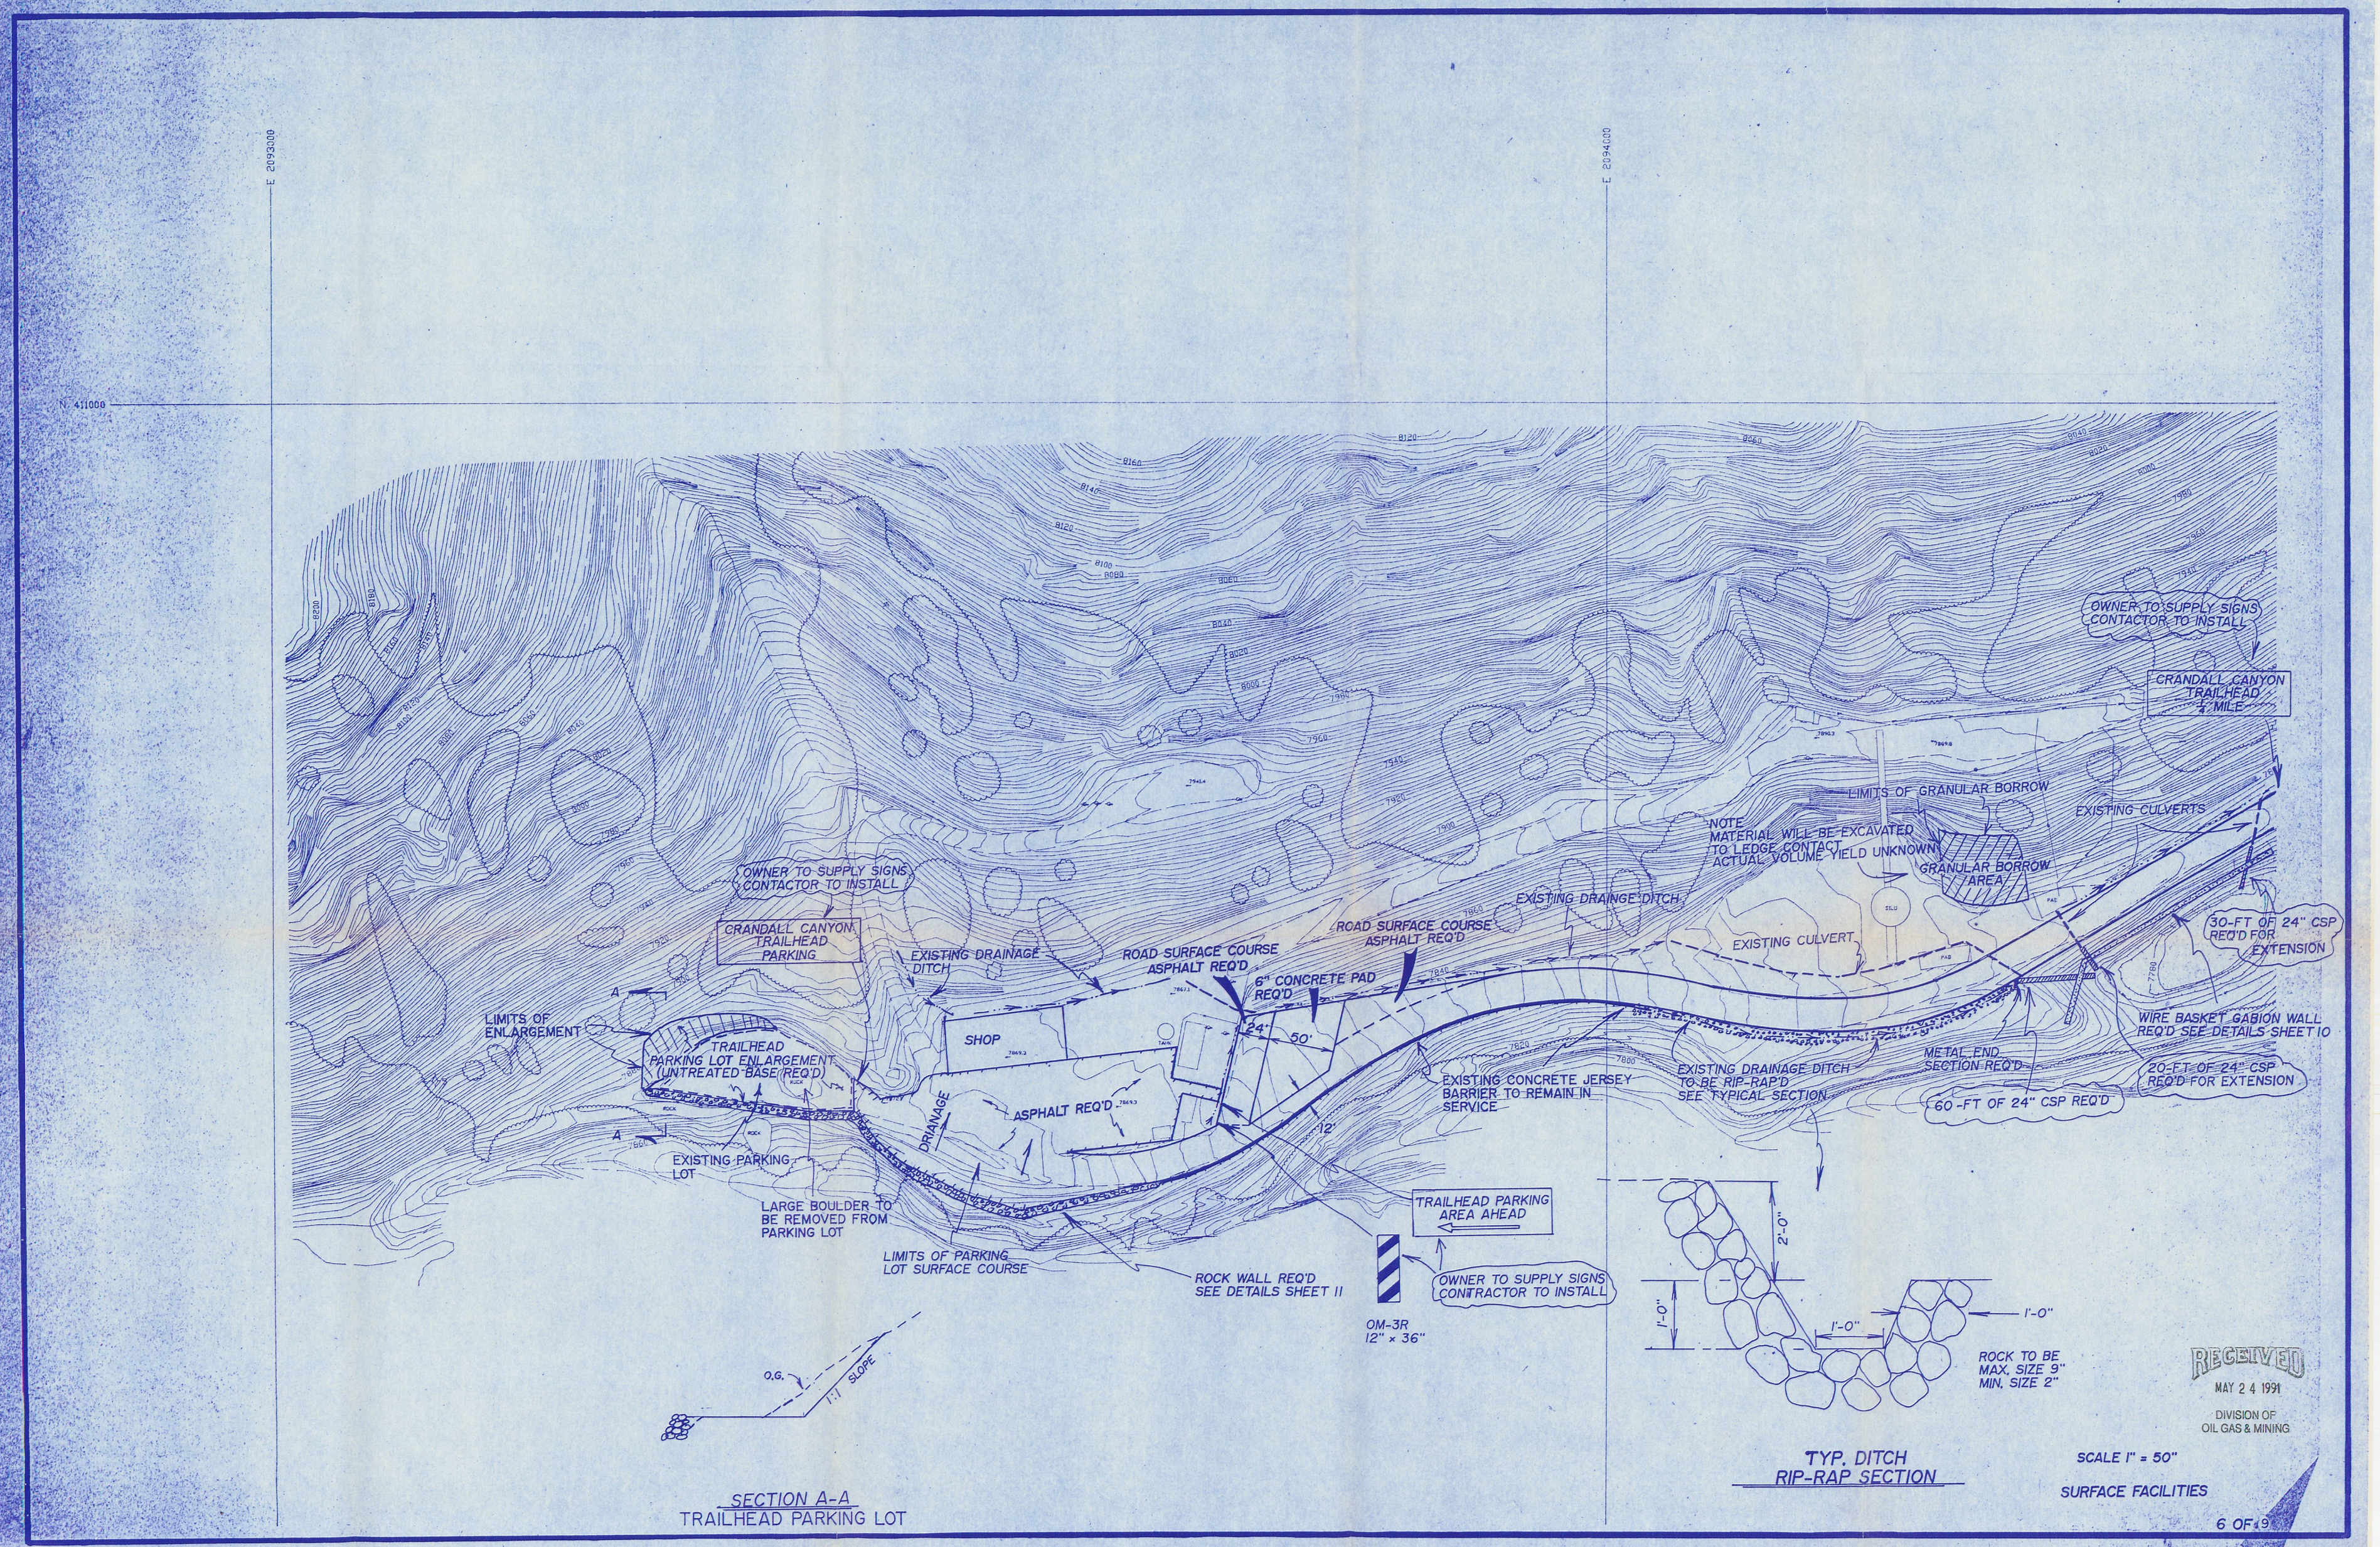

E 2093000
E 2094000
N 411000
OWNER TO SUPPLY SIGNS CONTACTOR TO INSTALL
CRANDALL CANYON TRAILHEAD ¼ MILE
LIMITS OF GRANULAR BORROW
EXISTING CULVERTS
NOTE MATERIAL WILL BE EXCAVATED TO LEDGE CONTACT ACTUAL VOLUME YIELD UNKNOWN
GRANULAR BORROW AREA
EXISTING DRAINGE DITCH
ROAD SURFACE COURSE ASPHALT REQ'D
EXISTING CULVERT
30-FT OF 24" CSP REQ'D FOR EXTENSION
OWNER TO SUPPLY SIGNS CONTACTOR TO INSTALL
CRANDALL CANYON TRAILHEAD PARKING
EXISTING DRAINAGE DITCH
ROAD SURFACE COURSE ASPHALT REQ'D
6" CONCRETE PAD REQ'D
24'
50'
LIMITS OF ENLARGEMENT
TRAILHEAD PARKING LOT ENLARGEMENT (UNTREATED BASE REQ'D)
SHOP
ASPHALT REQ'D
DRIANAGE
12'
EXISTING CONCRETE JERSEY BARRIER TO REMAIN IN SERVICE
EXISTING DRAINAGE DITCH TO BE RIP-RAP'D SEE TYPICAL SECTION
METAL END SECTION REQ'D
WIRE BASKET GABION WALL REQ'D SEE DETAILS SHEET 10
20-FT OF 24" CSP REQ'D FOR EXTENSION
60-FT OF 24" CSP REQ'D
EXISTING PARKING LOT
LARGE BOULDER TO BE REMOVED FROM PARKING LOT
LIMITS OF PARKING LOT SURFACE COURSE
ROCK WALL REQ'D SEE DETAILS SHEET 11
TRAILHEAD PARKING AREA AHEAD
OWNER TO SUPPLY SIGNS CONTRACTOR TO INSTALL
OM-3R 12" x 36"
O.G.
1:1 SLOPE
SECTION A-A
TRAILHEAD PARKING LOT
2'-0"
1'-0"
1'-0"
1'-0"
ROCK TO BE MAX. SIZE 9" MIN. SIZE 2"
TYP. DITCH RIP-RAP SECTION
RECEIVED
MAY 24 1991
DIVISION OF OIL GAS & MINING
SCALE 1" = 50"
SURFACE FACILITIES
6 OF 9