ROCK WALL DETAILS

KEUFFEL & ESSER CO.
PLATE 1, PLAN-PROFILE
48 7024 Made in U.S.A.

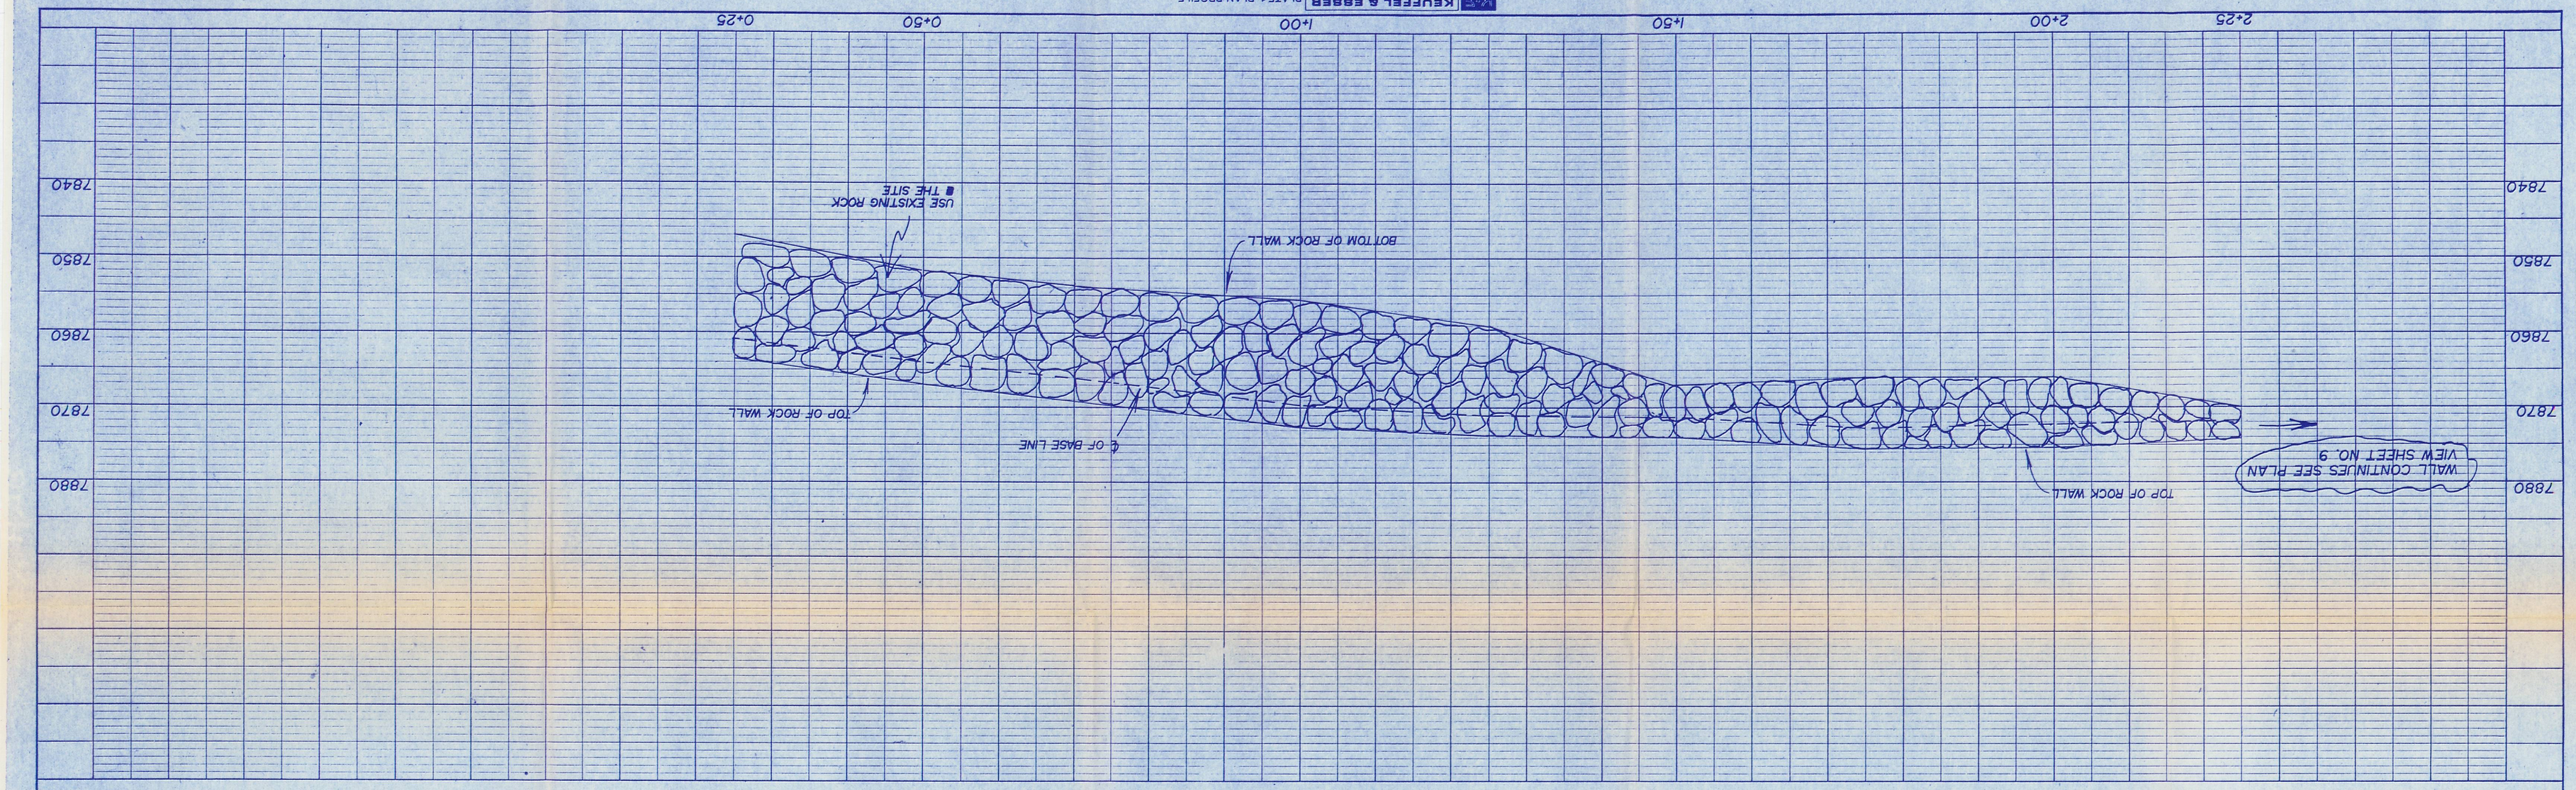

PROFILE

NO.	NOTE BOOK	SURVEYED	PLOTTED	GRADES CHECKED	R.W. & STRUCTURE NOTATIONS CHKD	BY	DATE

RECEIVED
MAY 2 4 1991
DIVISION OF
OIL GAS & MINING

MINE PARKING LOT
TYPICAL SECTION
@ STA. 1+00

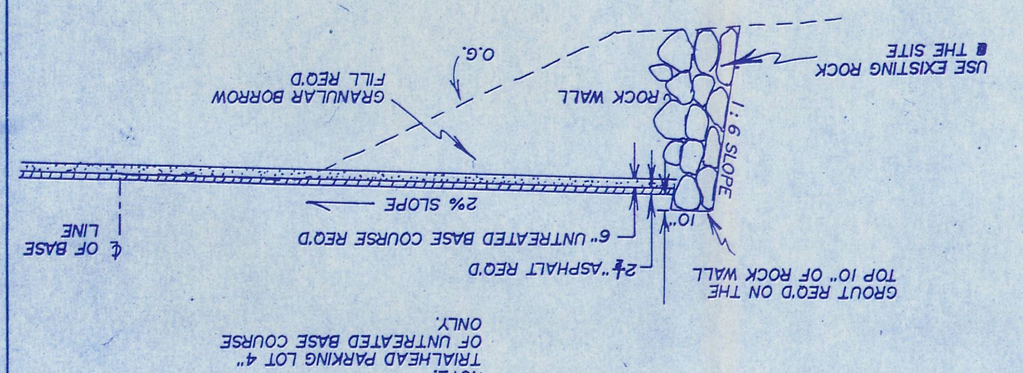

NOTE:
TRIALHEAD PARKING LOT 4" OF UNTREATED BASE COURSE ONLY.

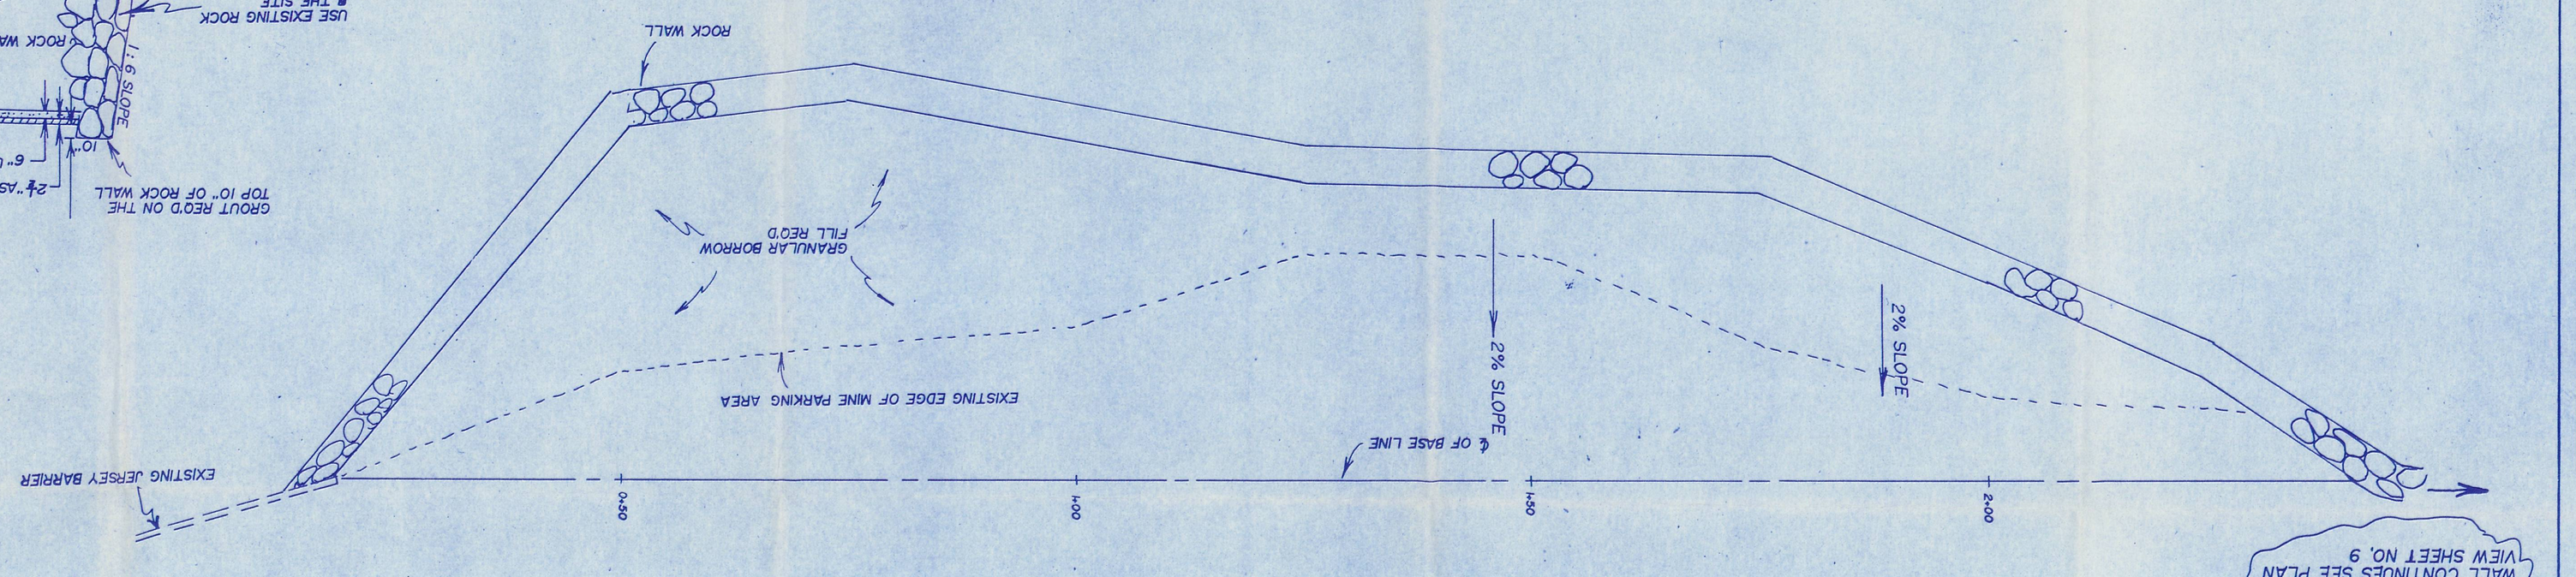

PLAN

NO.	NOTE BOOK	SURVEYED	PLOTTED	ALIGNMENT CHECKED	RT. OF WAY CHECKED	BY	DATE