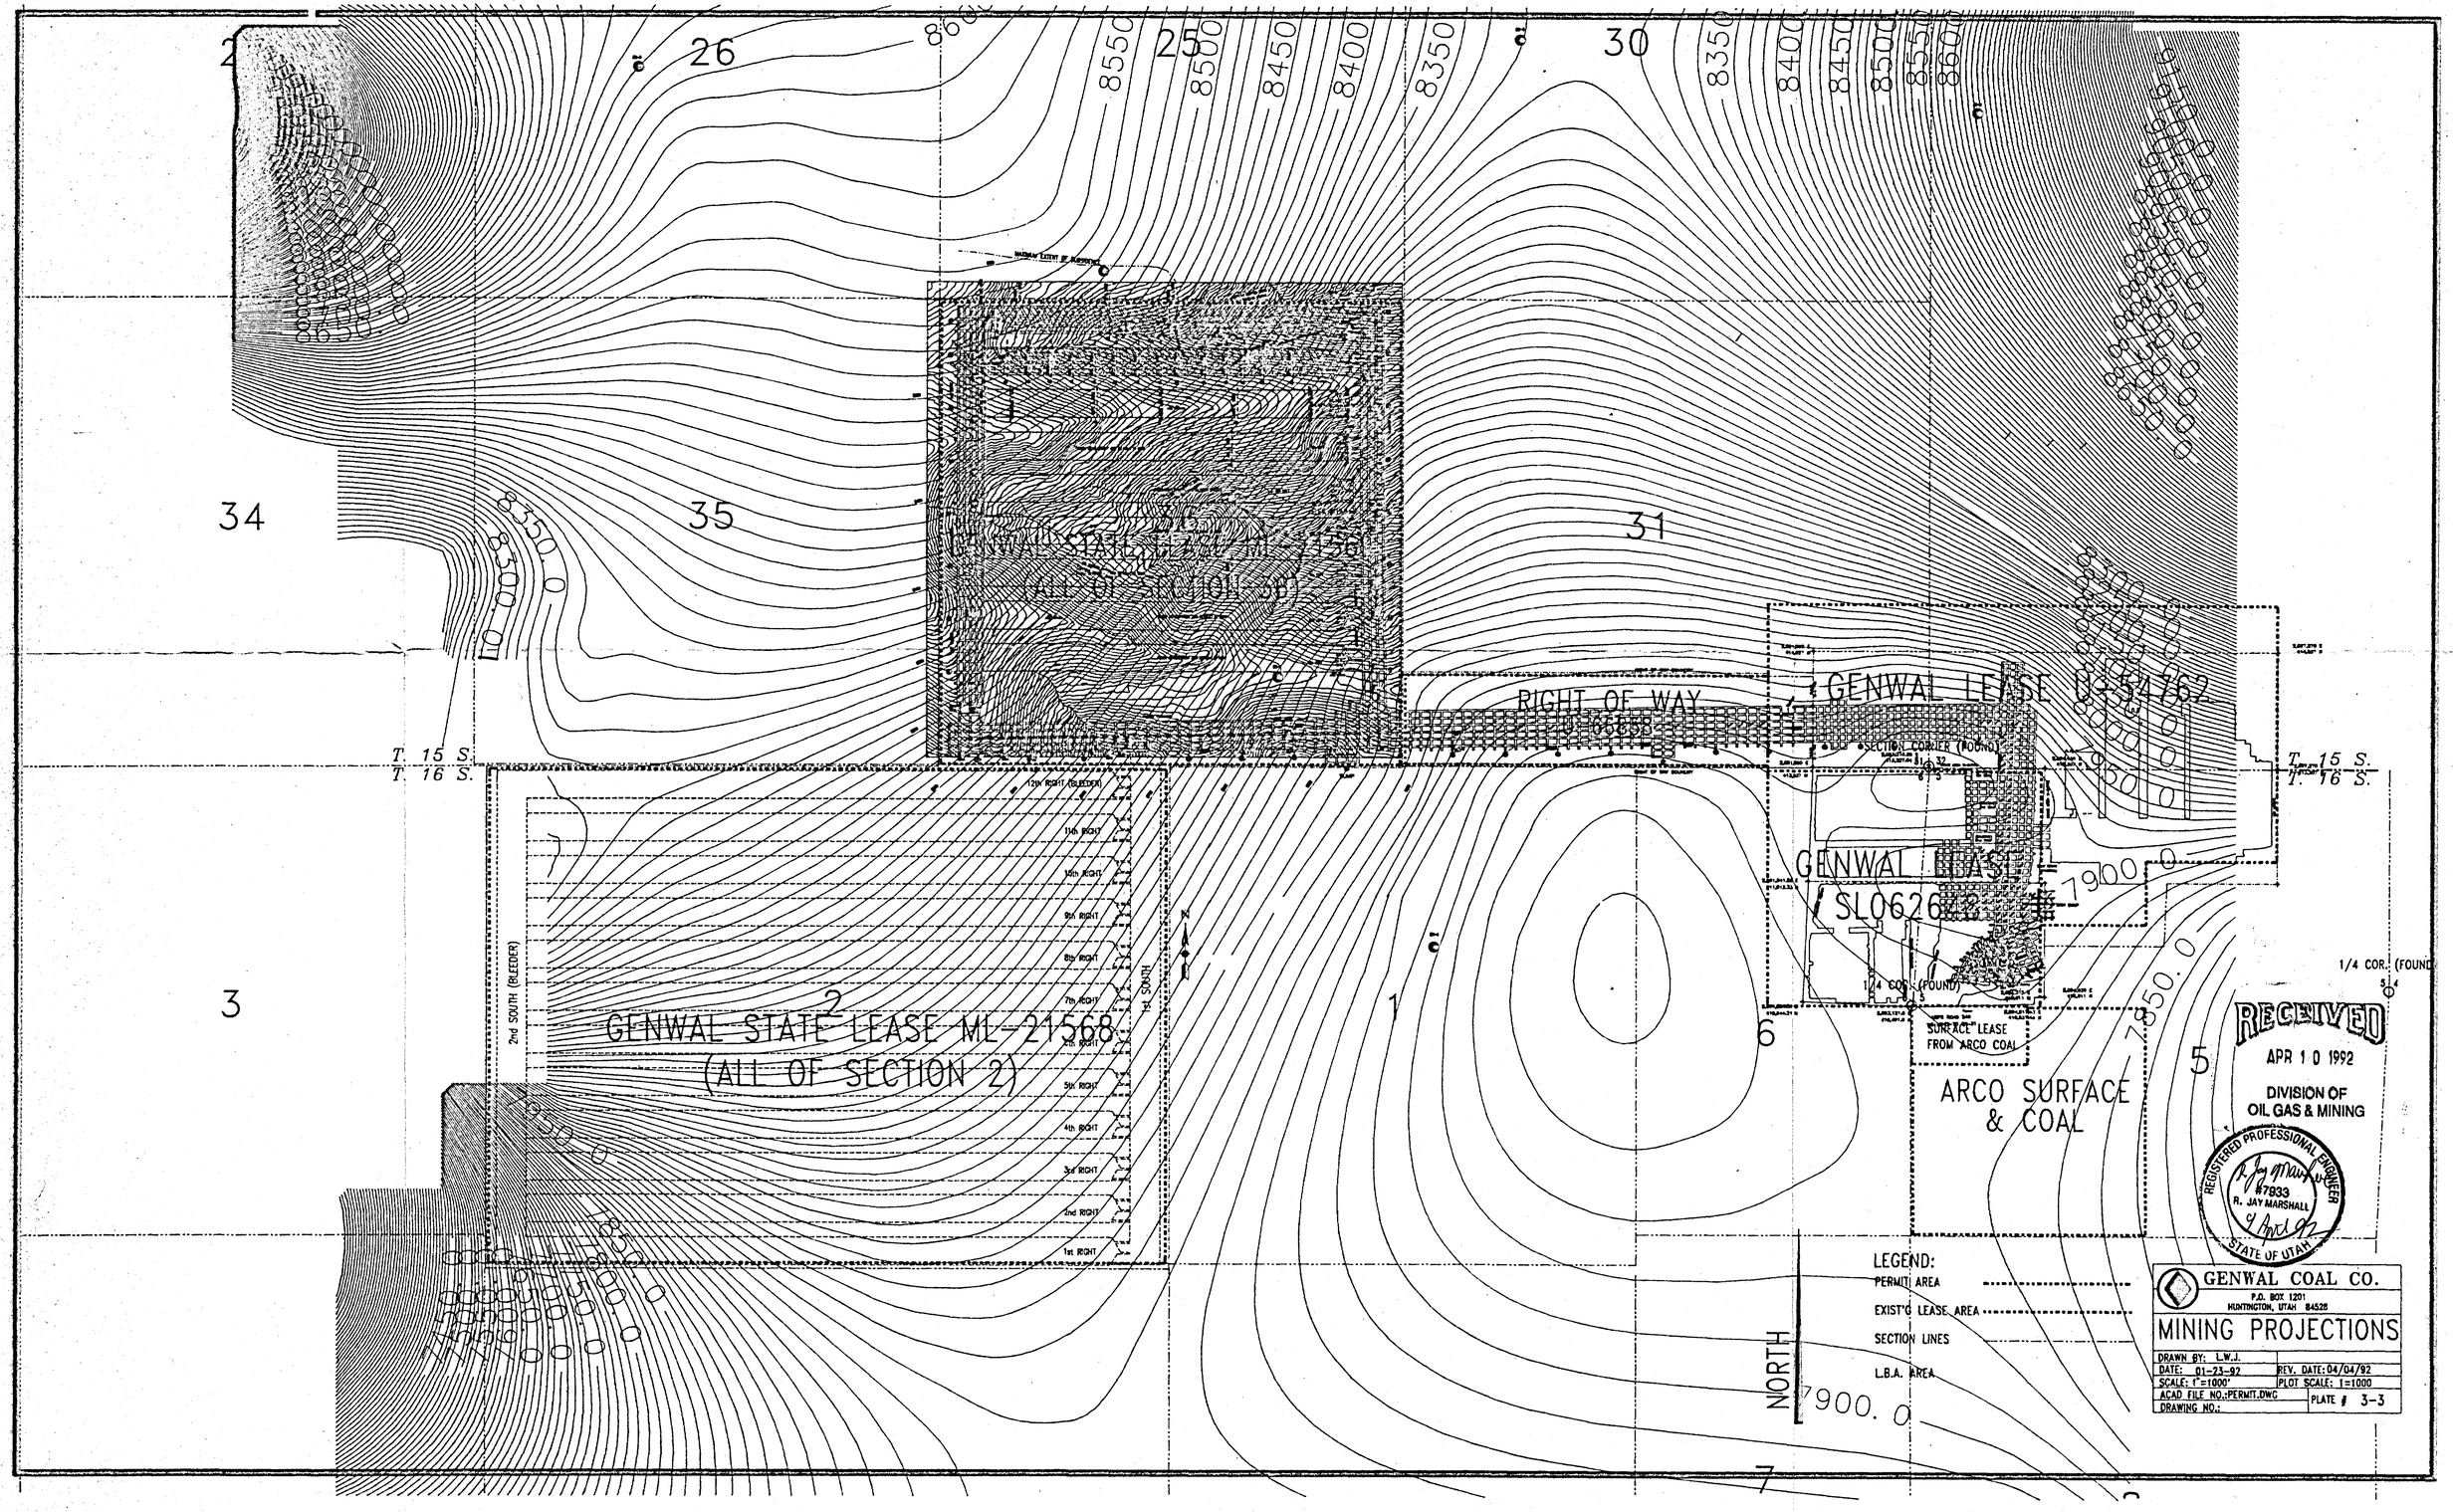

26
25
30
34
35
31
3
2
1
6
5
7
8600
8550
8500
8450
8400
8350
8300.0
8350.0
7900.0
7850.0
T. 15 S.
T. 16 S.
GENWAL STATE LEASE ML-21568
(ALL OF SECTION 2)
GENWAL STATE LEASE ML-21568
(ALL OF SECTION 36)
RIGHT OF WAY
GENWAL LEASE U-54762
GENWAL LEASE
SL062648
SECTION CORNER (FOUND)
1/4 COR. (FOUND)
SURFACE LEASE FROM ARCO COAL
ARCO SURFACE & COAL
2nd SOUTH (BLEEDER)
1st SOUTH
12th RIGHT (BLEEDER)
11th RIGHT
10th RIGHT
9th RIGHT
8th RIGHT
7th RIGHT
6th RIGHT
5th RIGHT
4th RIGHT
3rd RIGHT
2nd RIGHT
1st RIGHT
NORTH
LEGEND:
PERMIT AREA
EXIST'G LEASE AREA
SECTION LINES
L.B.A. AREA
RECEIVED
APR 10 1992
DIVISION OF OIL GAS & MINING
REGISTERED PROFESSIONAL ENGINEER
#7933
R. JAY MARSHALL
STATE OF UTAH
GENWAL COAL CO.
P.O. BOX 1201
HUNTINGTON, UTAH 84528
MINING PROJECTIONS
DRAWN BY: L.W.J.
DATE: 01-23-92
REV. DATE: 04/04/92
SCALE: 1"=1000'
PLOT SCALE: 1=1000
ACAD FILE NO.:PERMIT.DWG
DRAWING NO.:
PLATE # 3-3