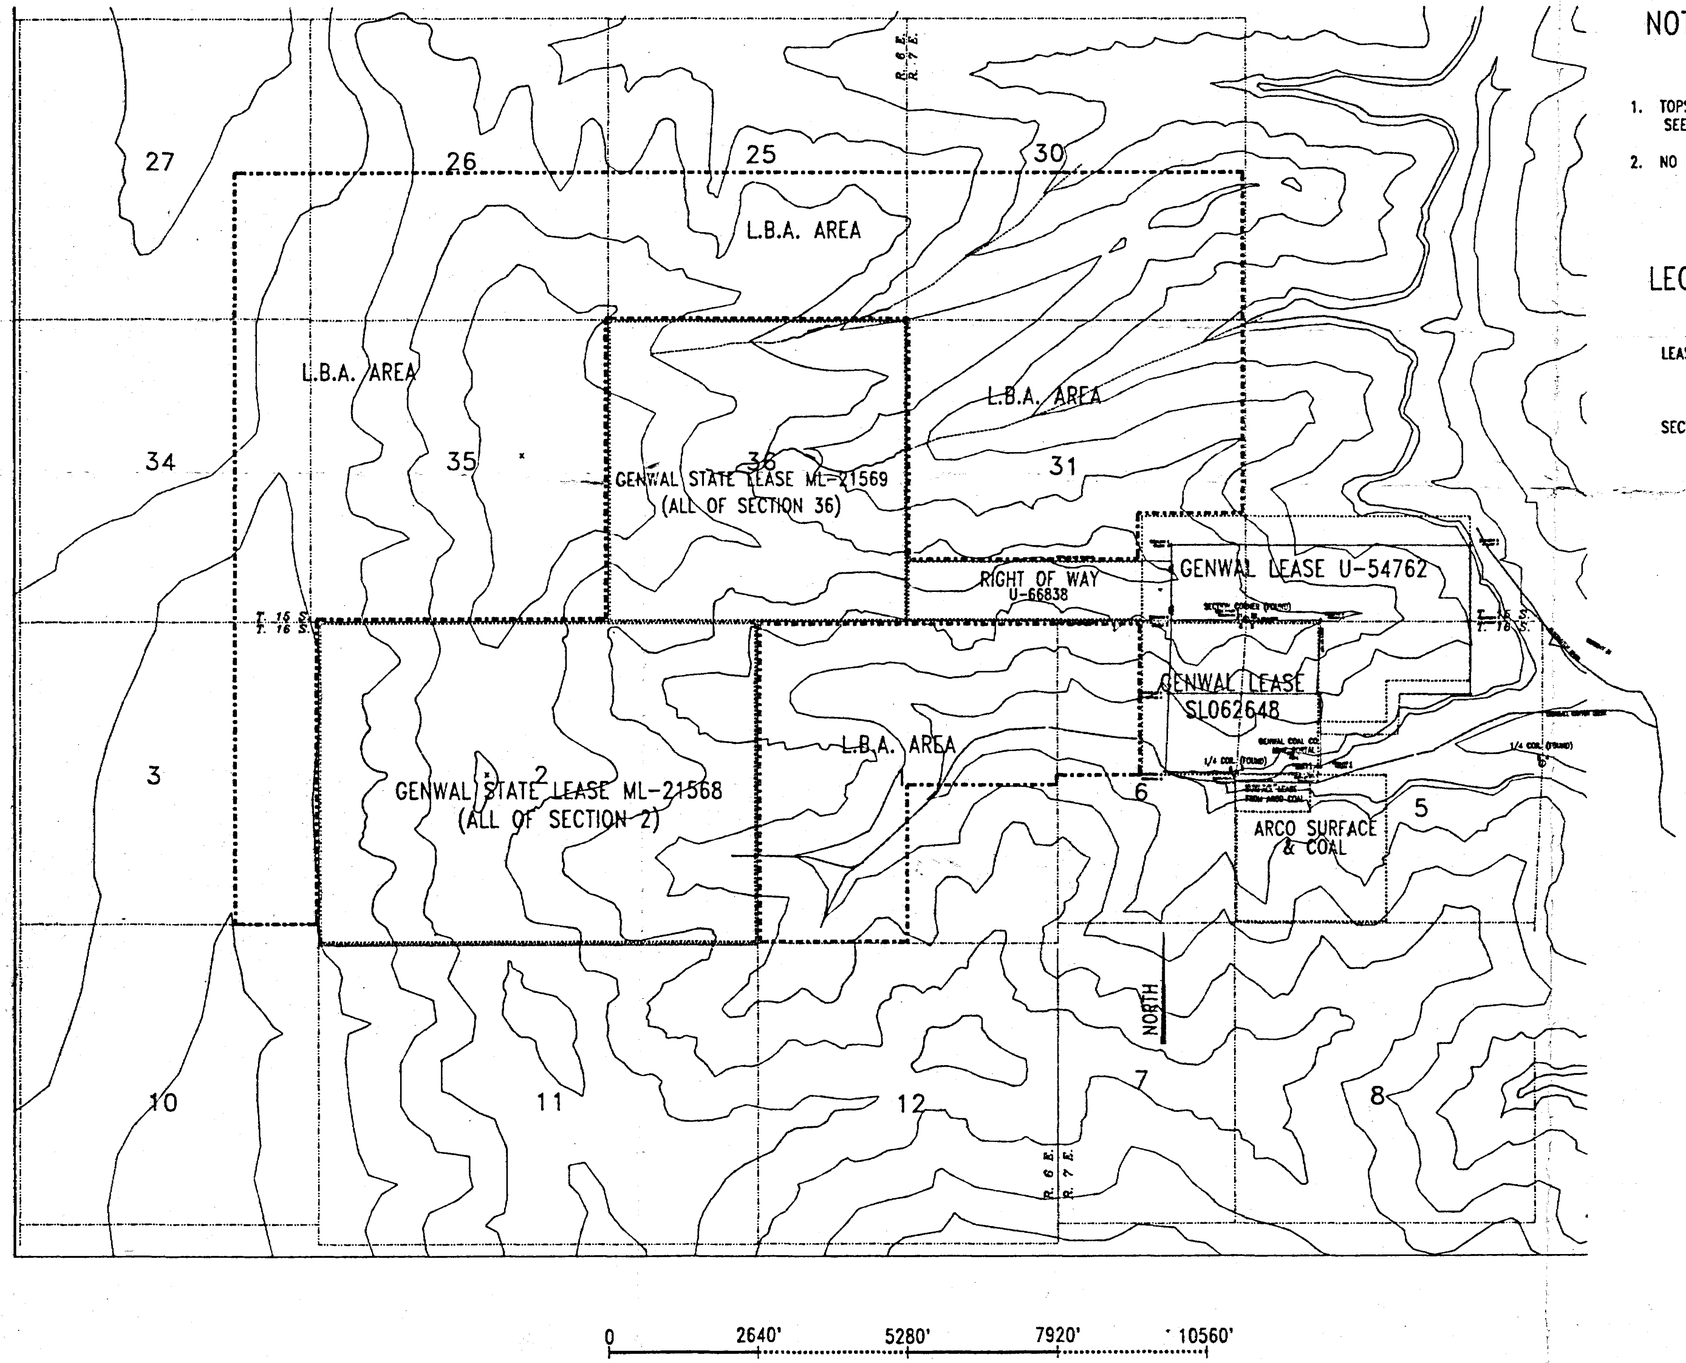

0 2640' 5280' 7920' 10560'

NOTES:

1. TOPSOIL STOCKPILES ARE SITHIN BOTH USFS SPECIAL USE AREAS AND THE PERMITTED AREA. SEE PLATE 3-8 FOR FURTHER DETAIL.
2. NO DWELLINGS EXIST WITHIN THE PERMIT AREA OR WITHIN 1000' OF THE PERMIT BOUNDARY.

LEGEND:

LEASE AREA .....

SECTION LINES .....

RECEIVED
APR 10 1992
DIVISION OF
OIL GAS & MINING

REGISTERED PROFESSIONAL ENGINEER
#7933
R. JAY MARSHALL
STATE OF UTAH

GENWAL COAL COMPANY

CRANDALL CANYON MINE, HIAWATHA SEAM
PO BOX 1201 HUNTINGTON, UTAH

LEASE BOUNDARY MAP

<REVISION>		
12/18/91	REVISION DATE: 04/04/92	
04/04/92	Drawn by: L.W.J.	SCALE: 1"=2000'
	Date: 10-3-91	Plate: 2-1
	Drawing: PERMIT	