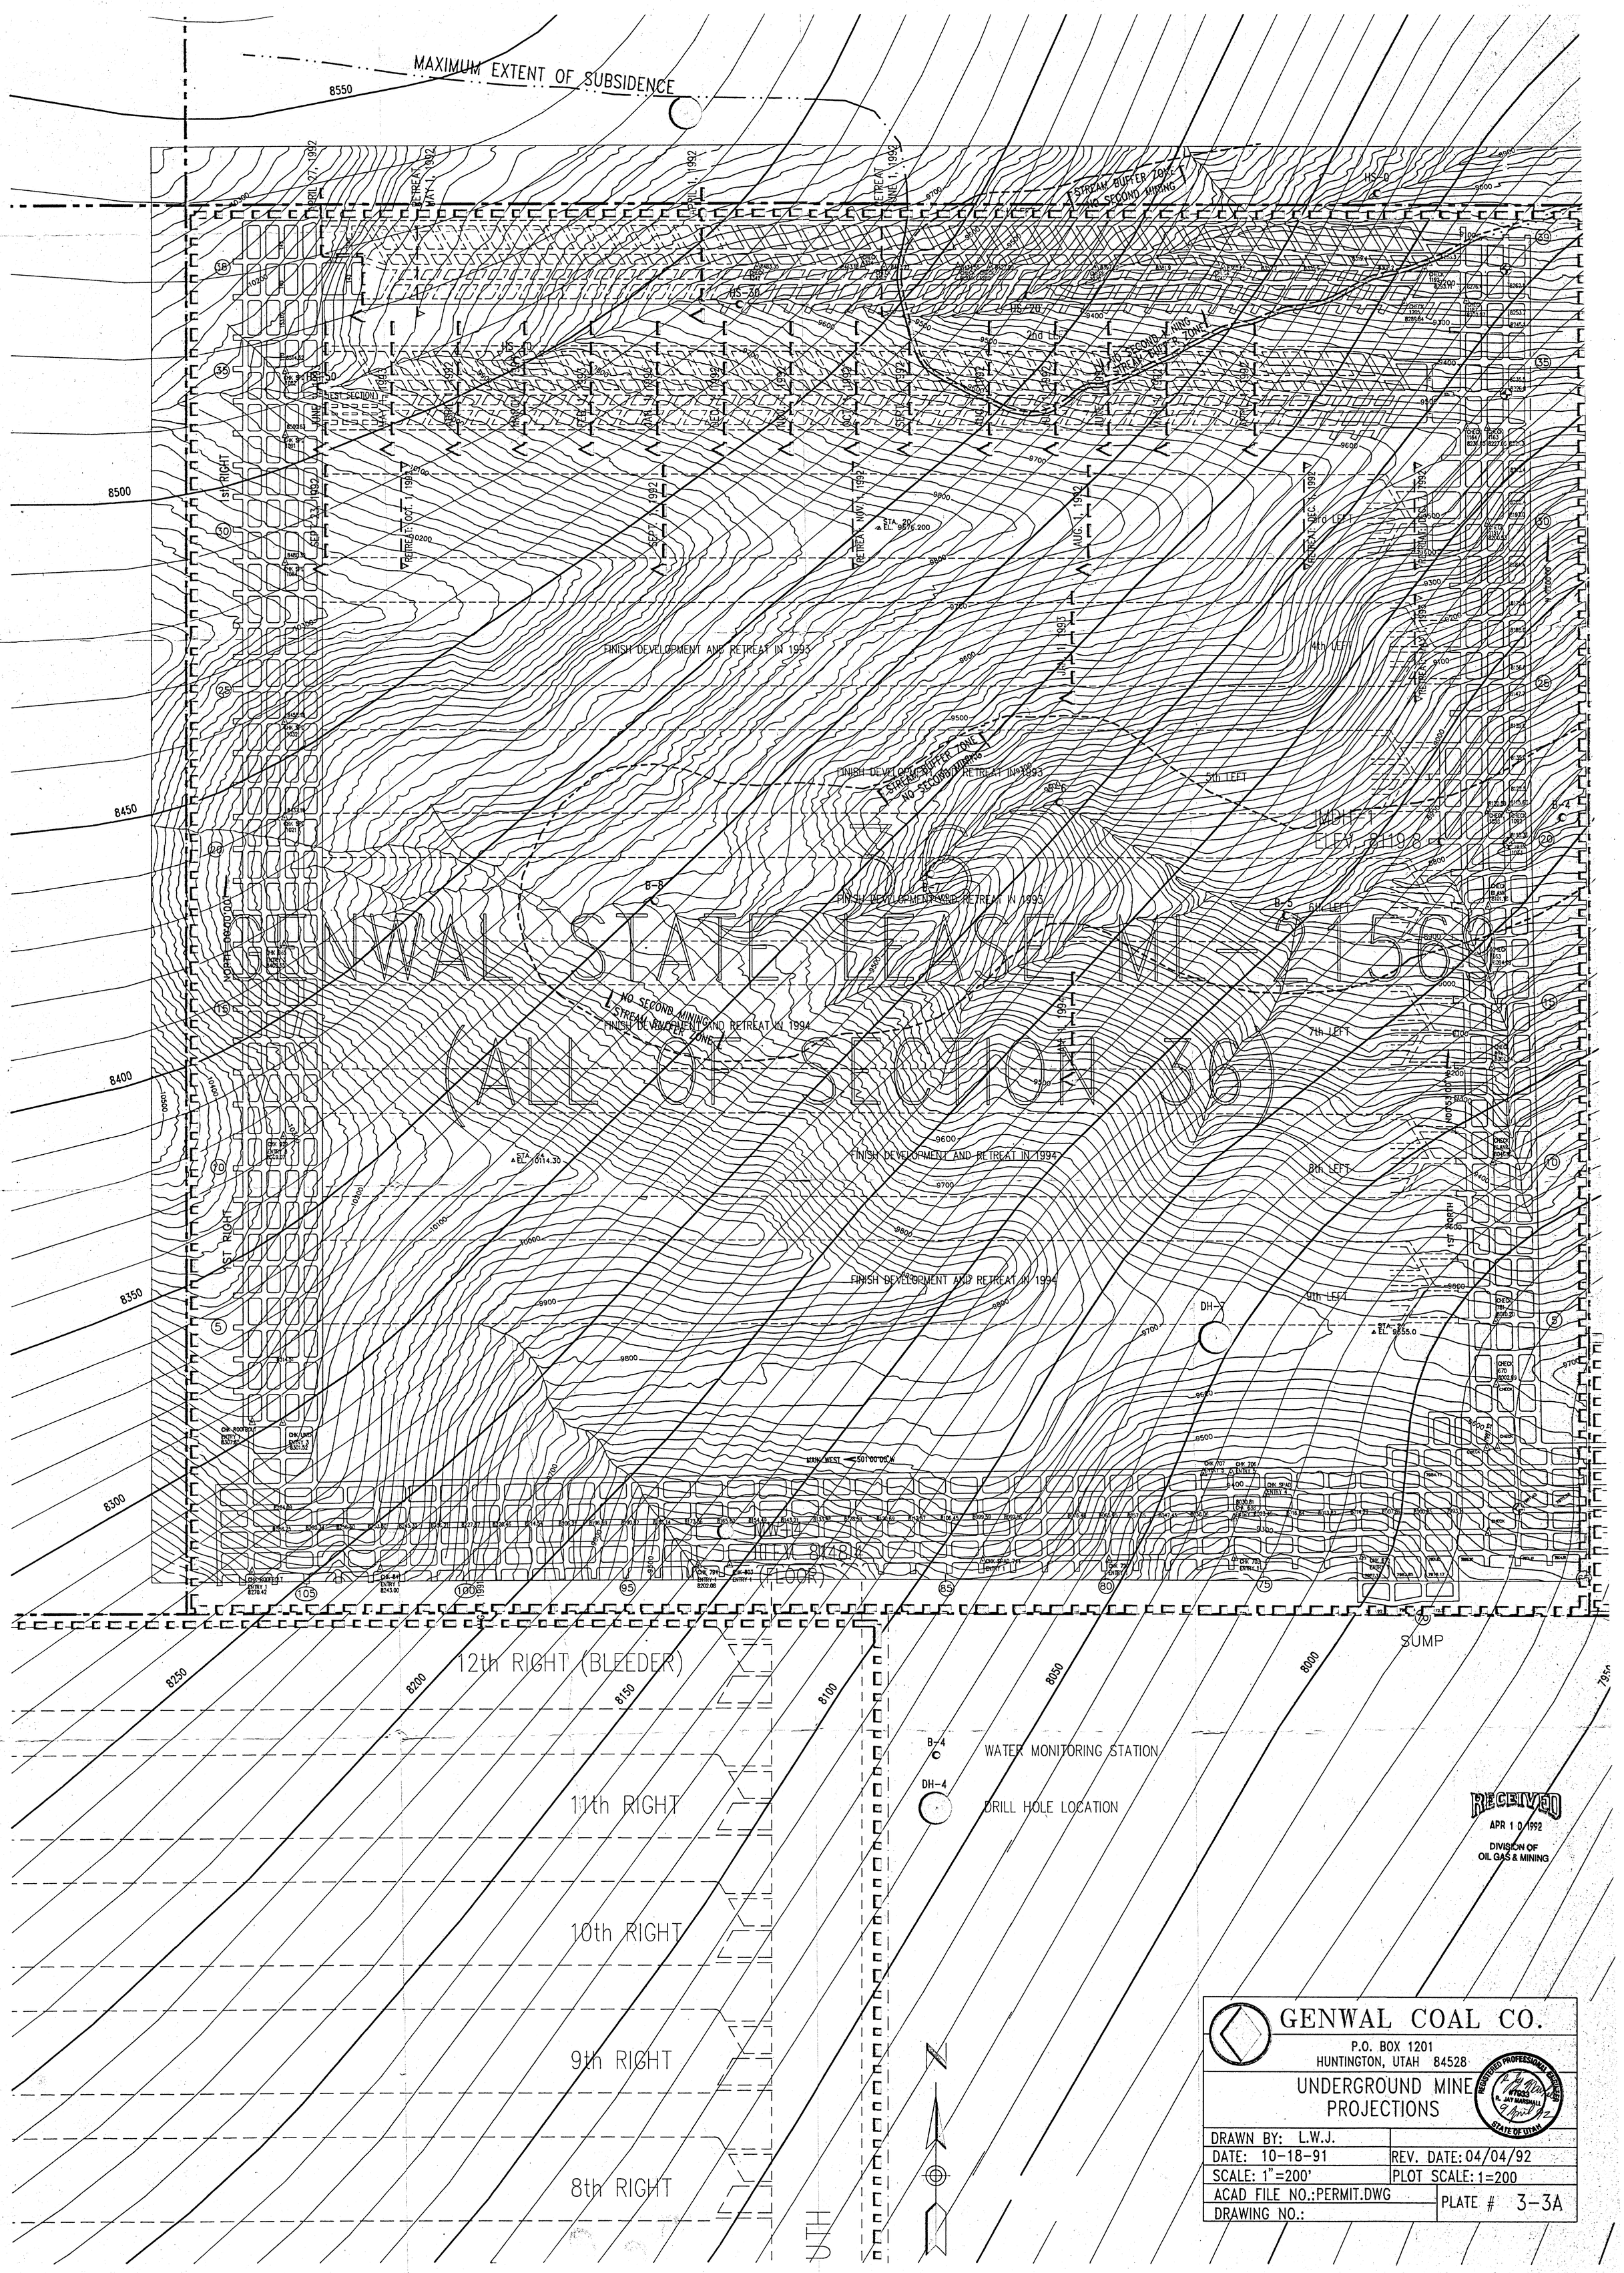
MAXIMUM EXTENT OF SUBSIDENCE
8550
8500
8450
8400
8350
8300
8250
8200
8150
8100
8050
8000
STREAM BUFFER ZONE
NO SECOND MINING
FINISH DEVELOPMENT AND RETREAT IN 1993
FINISH DEVELOPMENT AND RETREAT IN 1994
1st RIGHT
12th RIGHT (BLEEDER)
11th RIGHT
10th RIGHT
9th RIGHT
8th RIGHT
1st LEFT
2nd LEFT
4th LEFT
5th LEFT
6th LEFT
7th LEFT
8th LEFT
9th LEFT
1st NORTH
SUMP
DH-7
B-4
B-5
B-6
B-7
B-8
WATER MONITORING STATION
DH-4
DRILL HOLE LOCATION
GENWAL COAL CO.
P.O. BOX 1201
HUNTINGTON, UTAH 84528
UNDERGROUND MINE PROJECTIONS
DRAWN BY: L.W.J.
DATE: 10-18-91
REV. DATE: 04/04/92
SCALE: 1"=200'
PLOT SCALE: 1=200
ACAD FILE NO.:PERMIT.DWG
DRAWING NO.:
PLATE # 3-3A
RECEIVED
APR 10 1992
DIVISION OF OIL GAS & MINING