EXHIBIT 4

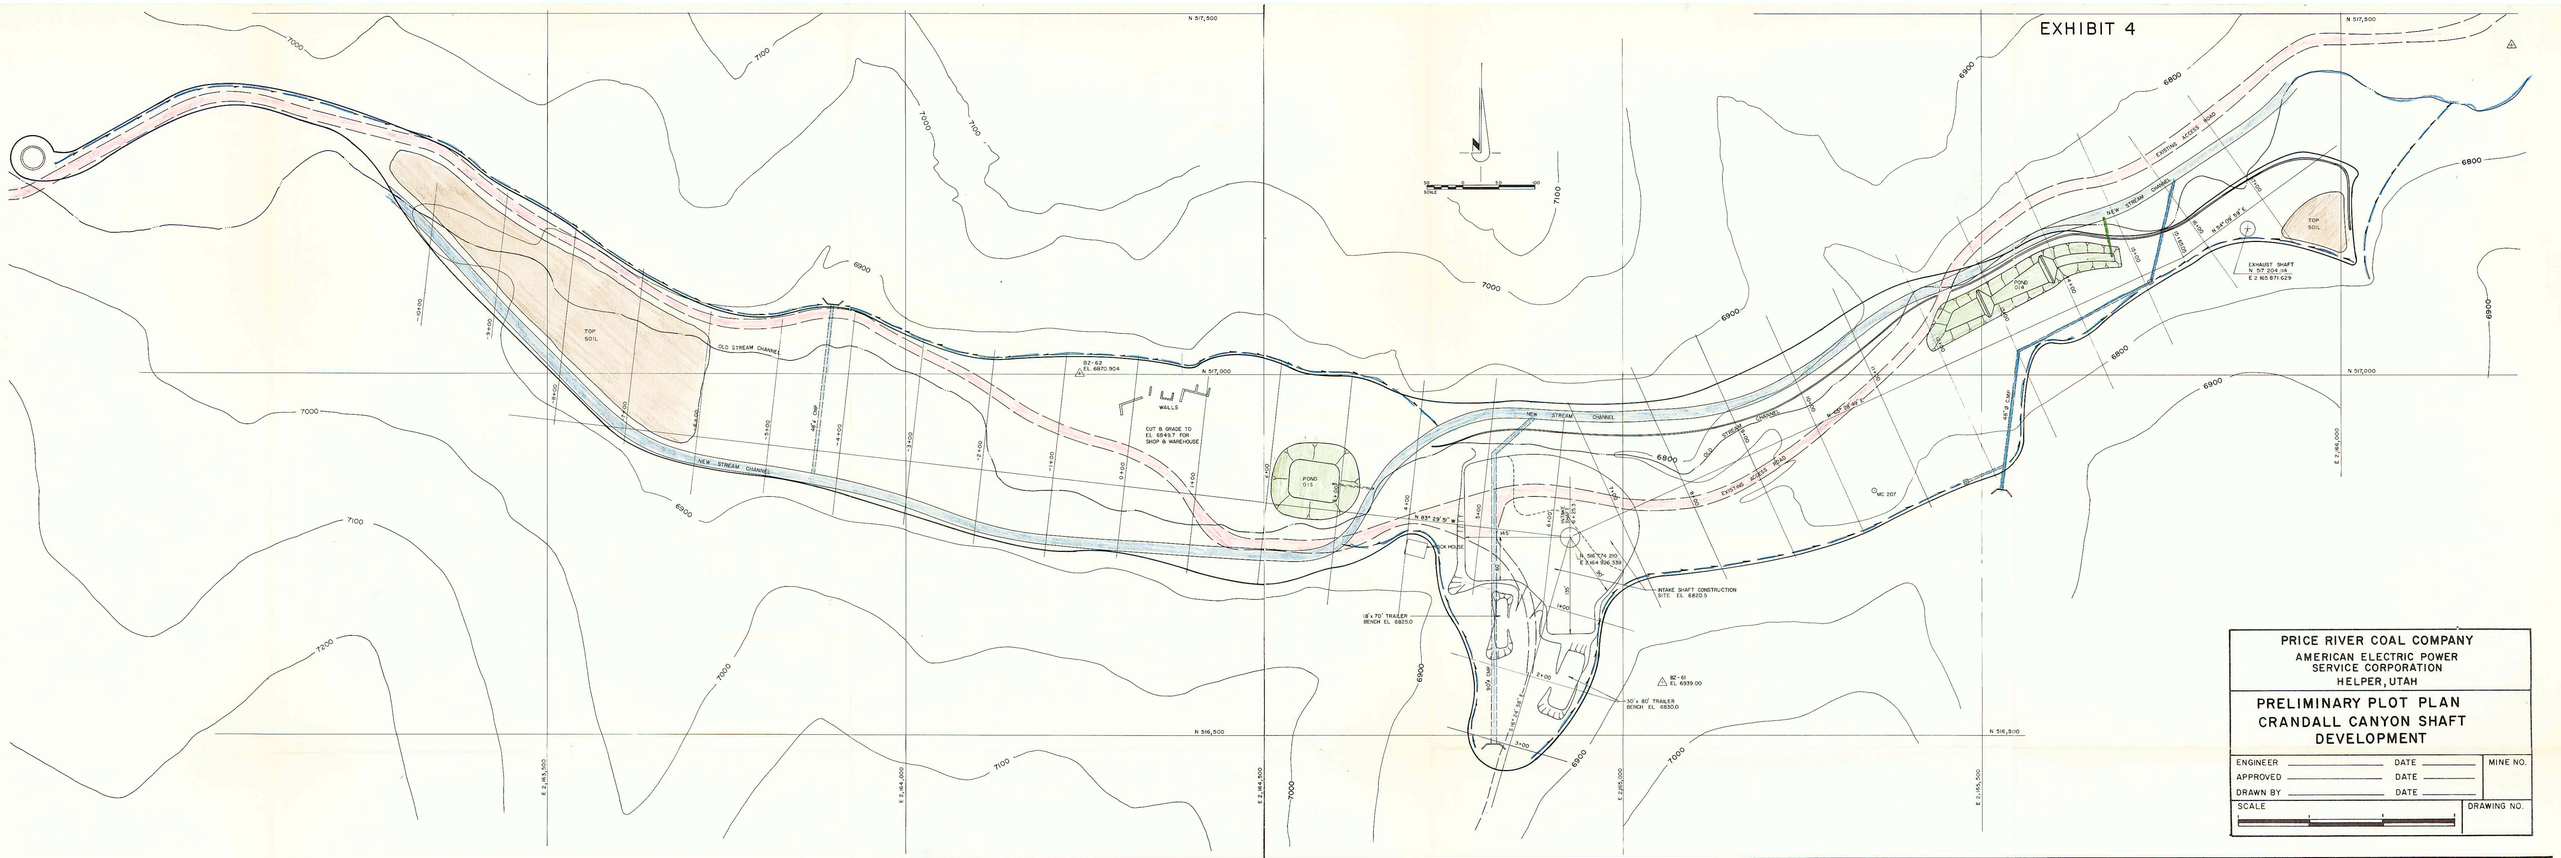

PRICE RIVER COAL COMPANY
AMERICAN ELECTRIC POWER SERVICE CORPORATION
HELPER, UTAH

PRELIMINARY PLOT PLAN
CRANDALL CANYON SHAFT DEVELOPMENT

ENGINEER	DATE	MINE NO.
APPROVED	DATE	
DRAWN BY	DATE	
SCALE		DRAWING NO.

EXHIBIT 5

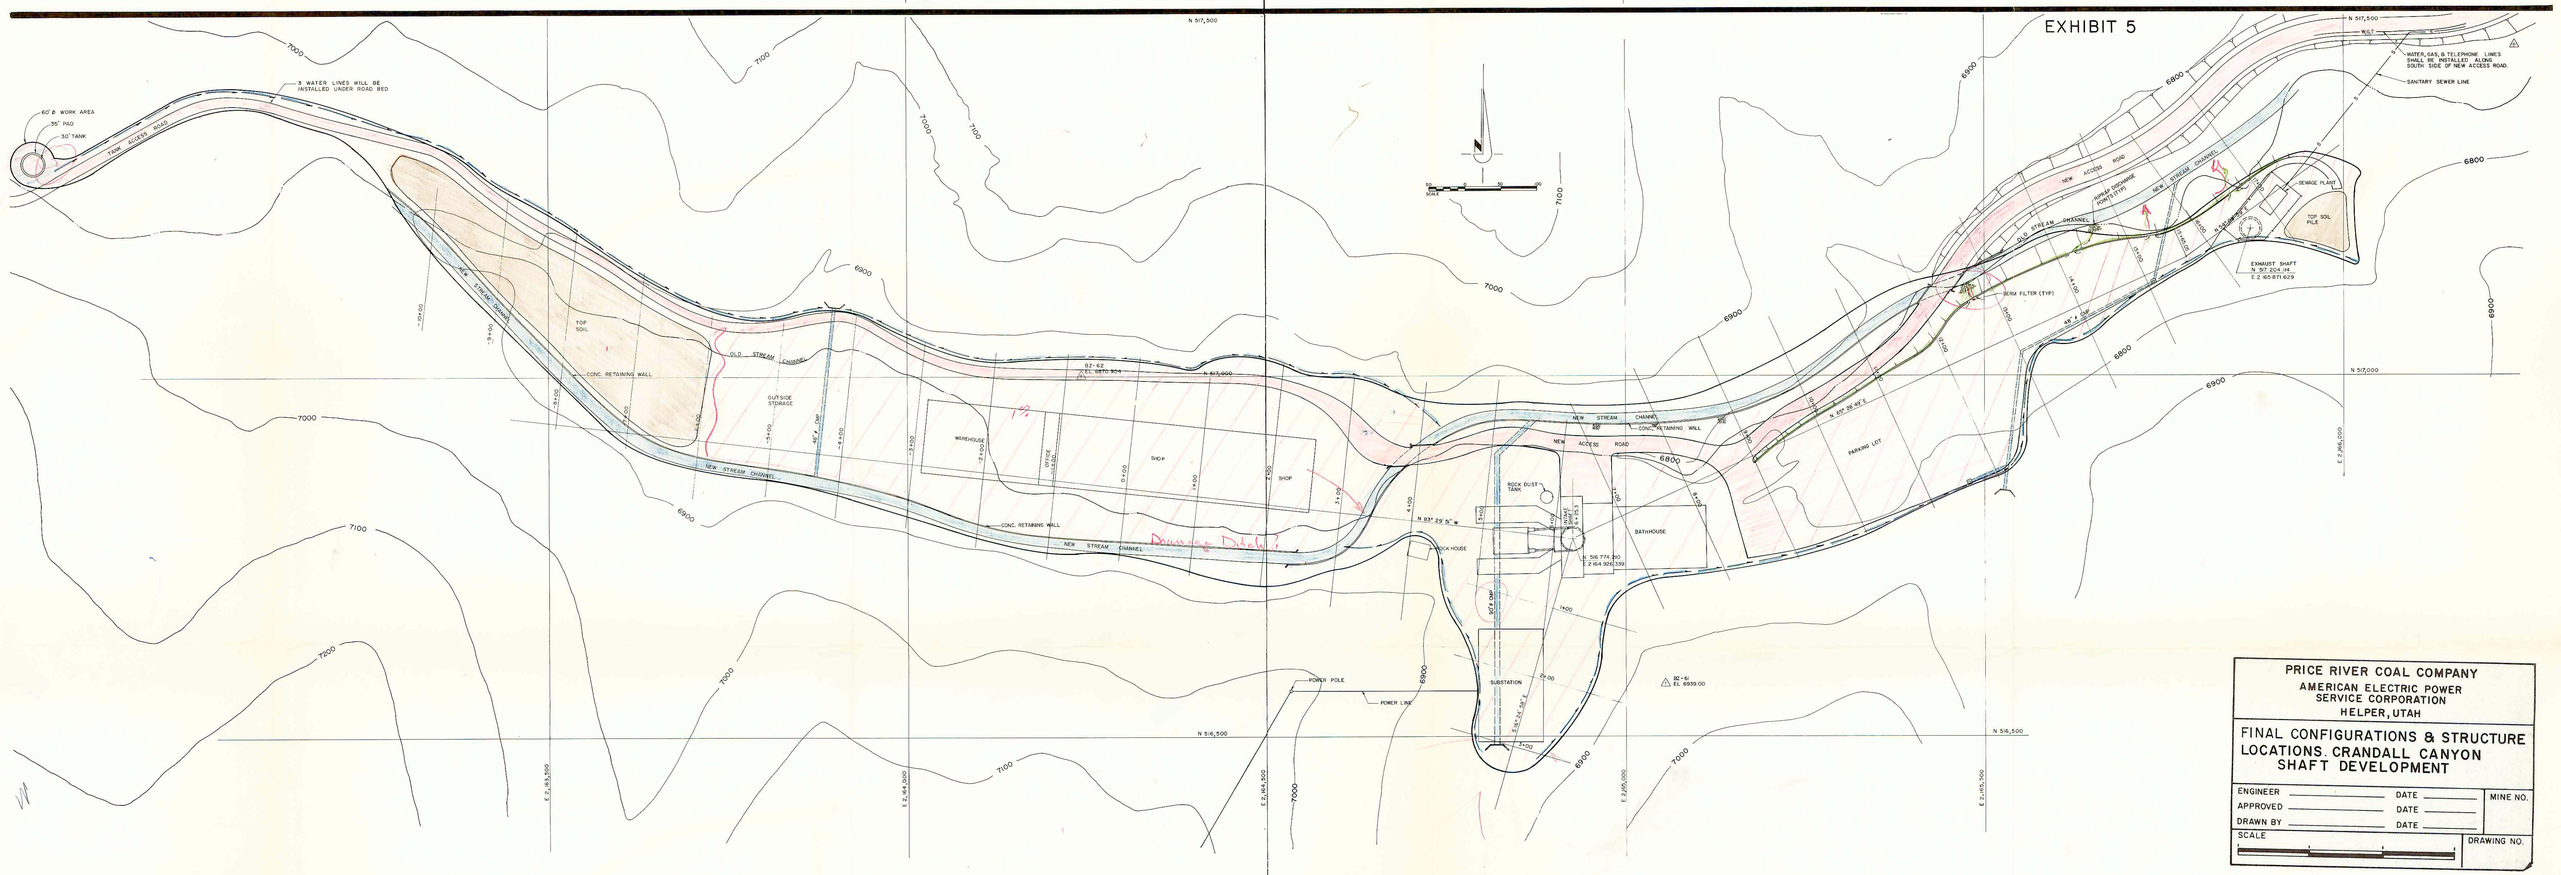

PRICE RIVER COAL COMPANY
AMERICAN ELECTRIC POWER SERVICE CORPORATION
HELPER, UTAH

FINAL CONFIGURATIONS & STRUCTURE LOCATIONS. CRANDALL CANYON SHAFT DEVELOPMENT

ENGINEER	DATE	MINE NO.
APPROVED	DATE	
DRAWN BY	DATE	
SCALE		DRAWING NO.