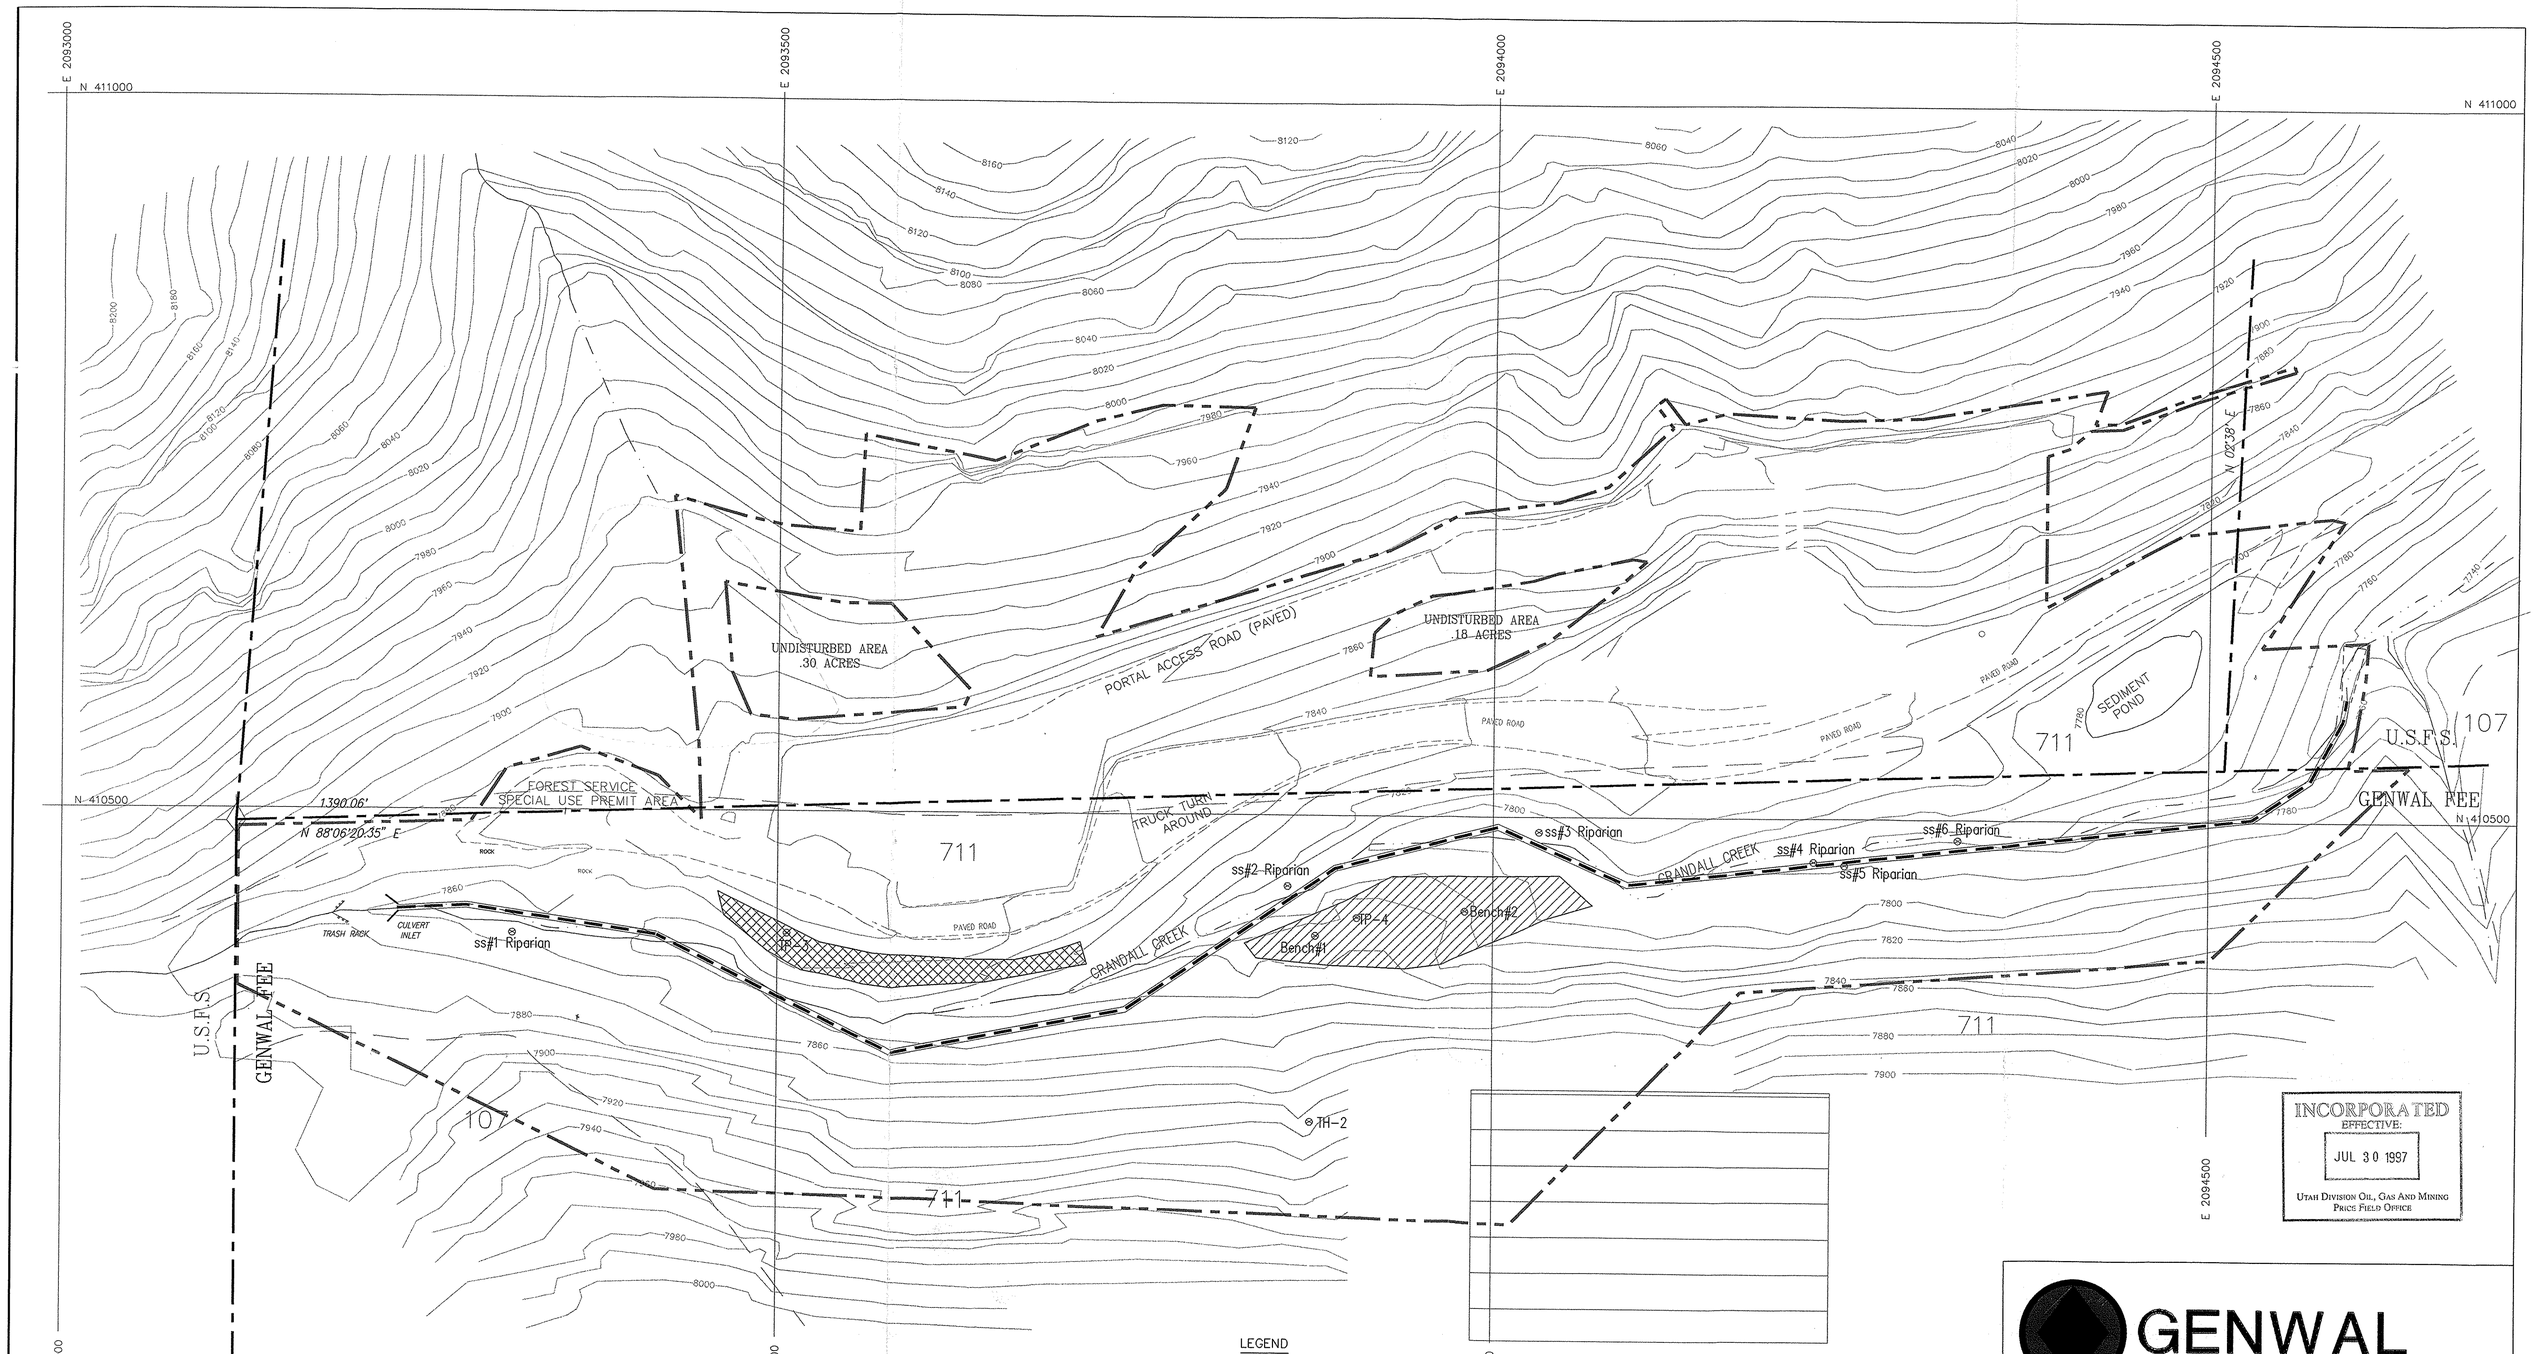

GENWAL RESOURCES, INC.

P.O. Box 1420 195 North 100 West Huntington, Utah
Telephone (801) 687-9813

CRANDALL CANYON MINE
Proposed Culvert Disturbed Area
Soil Pit Locations

DRAWN BY: GEG	PLOT SCALE:
DATE: 2/97	PLATE 2-4
SCALE: 1" = 50'	
ACAD FILE NO.: EFSOIL	
REVISION DATE: 06/13/97	