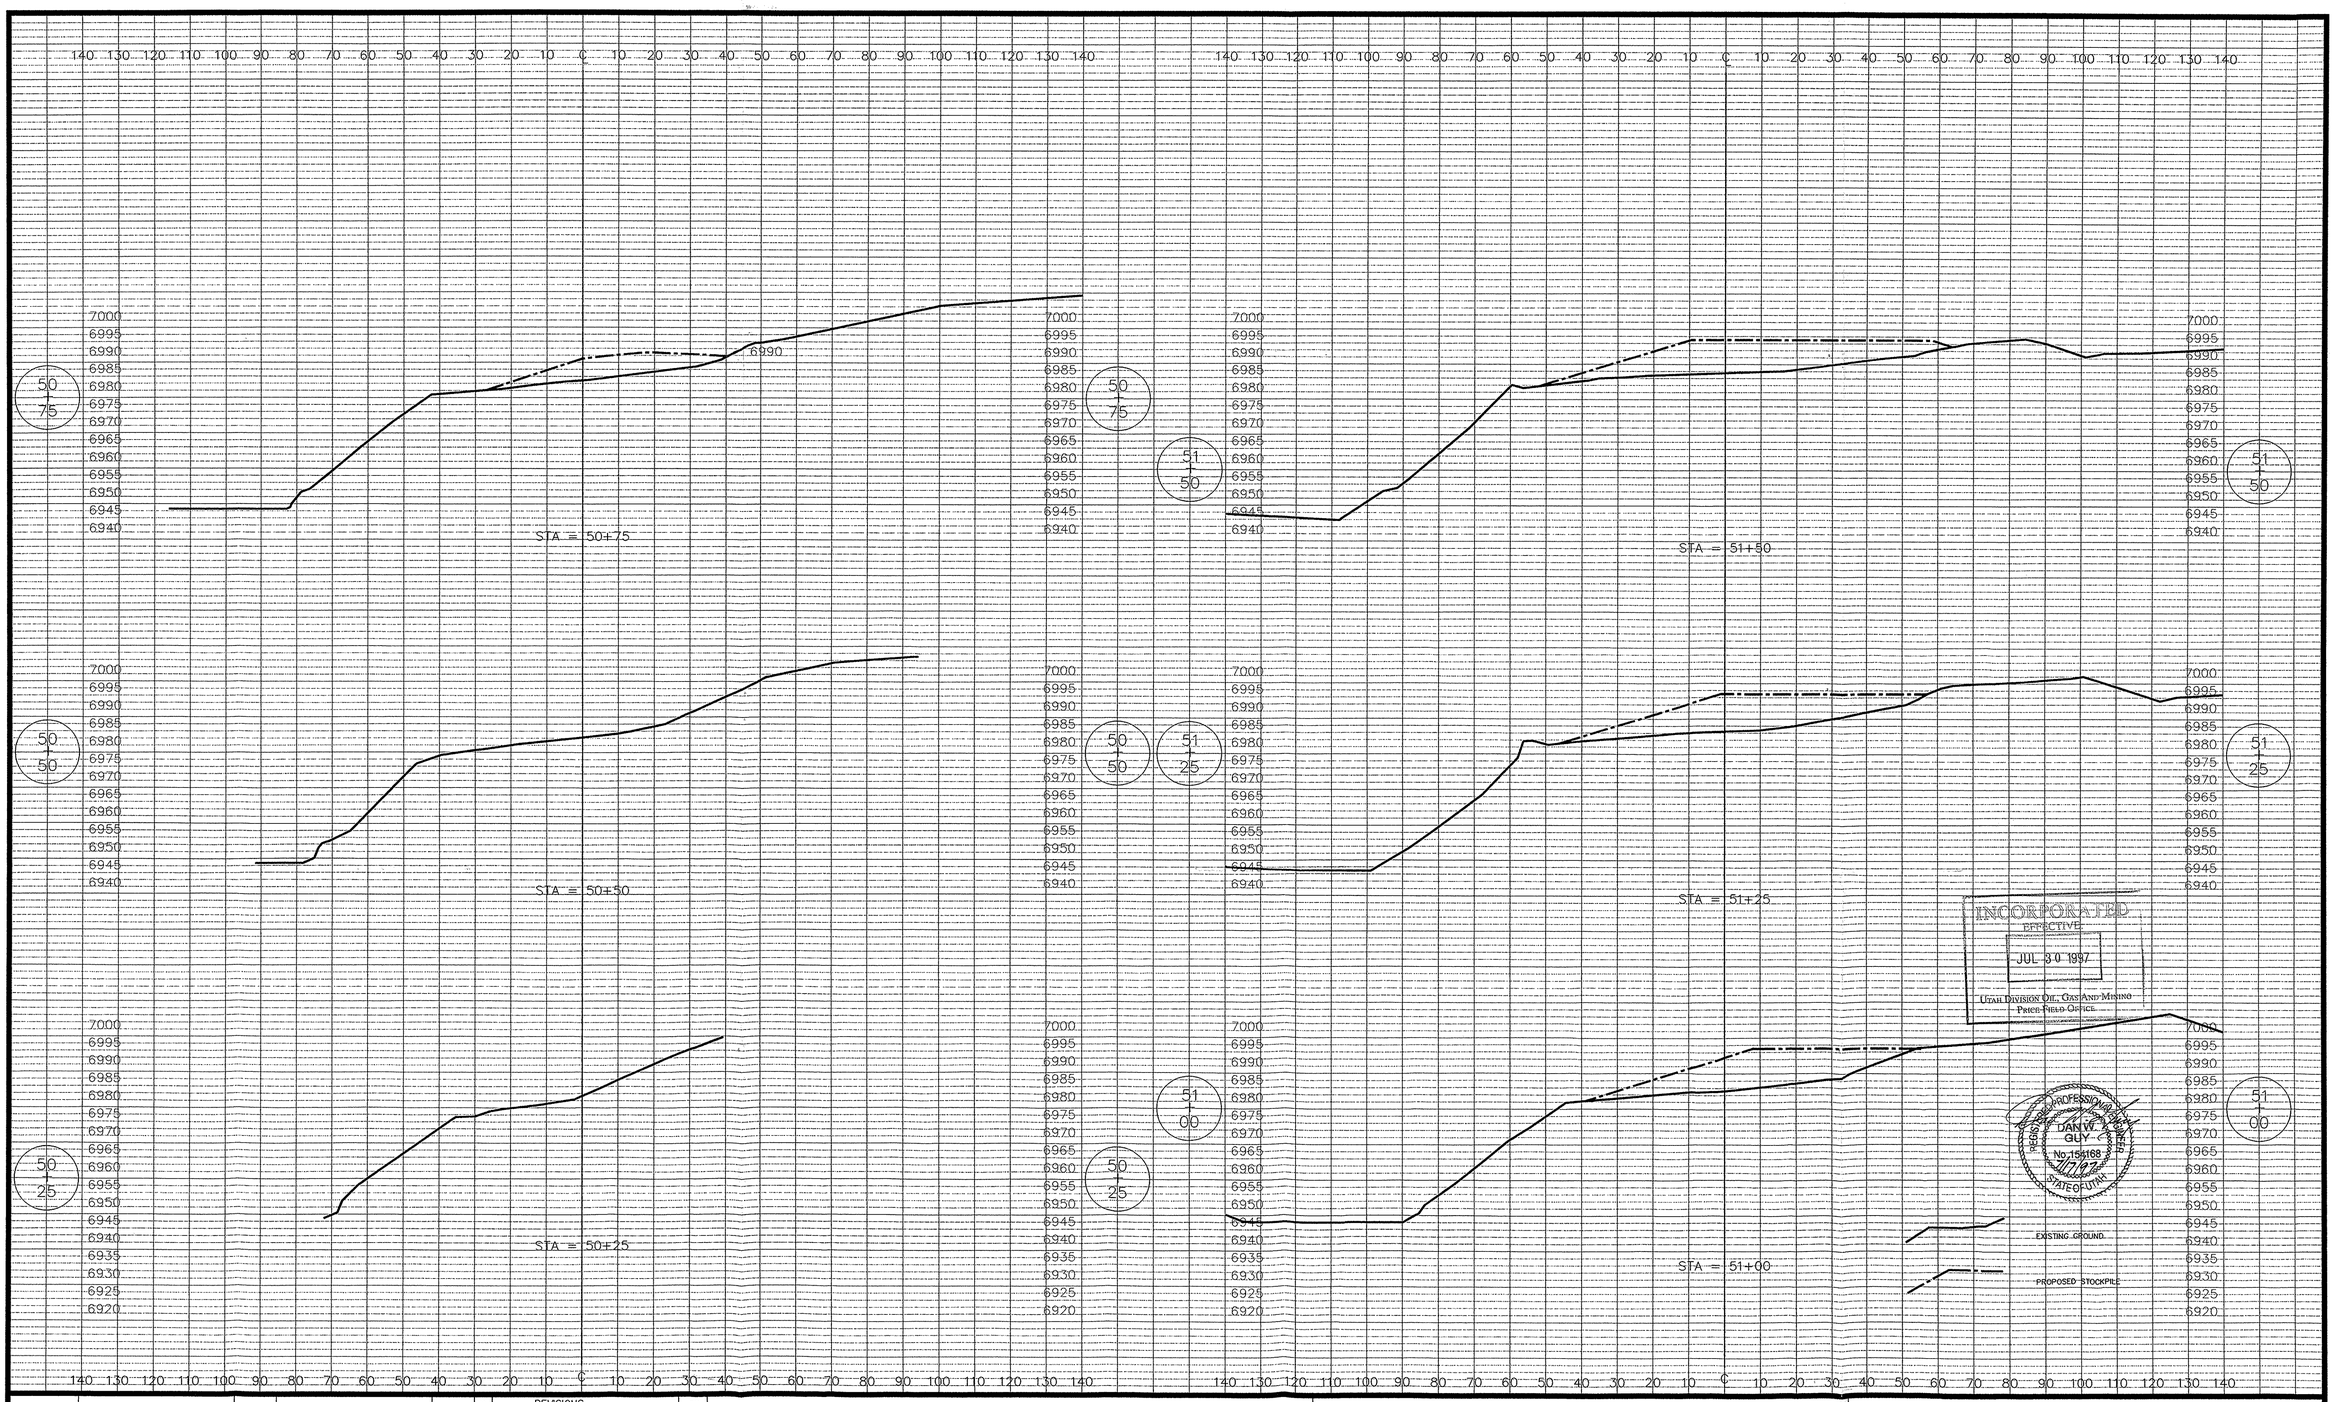

						NO.	REVISIONS	BY
PLOT : 1 = 1	DESIGNED		CHECKED					
	DRAWN LMS	6-97	CHECKED CEJ	6-97				
	SURVEYED BHT	4-97	CHECKED CEJ	4-97				
	ACAD REF: RC001002		CHECKED					

GENWAL RESOURCES INC.
CRANDALL CANYON #1 MINE
TOPSOIL STORAGE PILE #4 CROSS-SECTIONS

johansen & tuttle engineering inc.
BOX 487, CASTLE DALE, UTAH 84513 (801) 381-2523 (FAX 381-2522)

PLATE 2-5A
PROPOSED TOPSOIL STORAGE
PILE #4 CROSS-SECTIONS