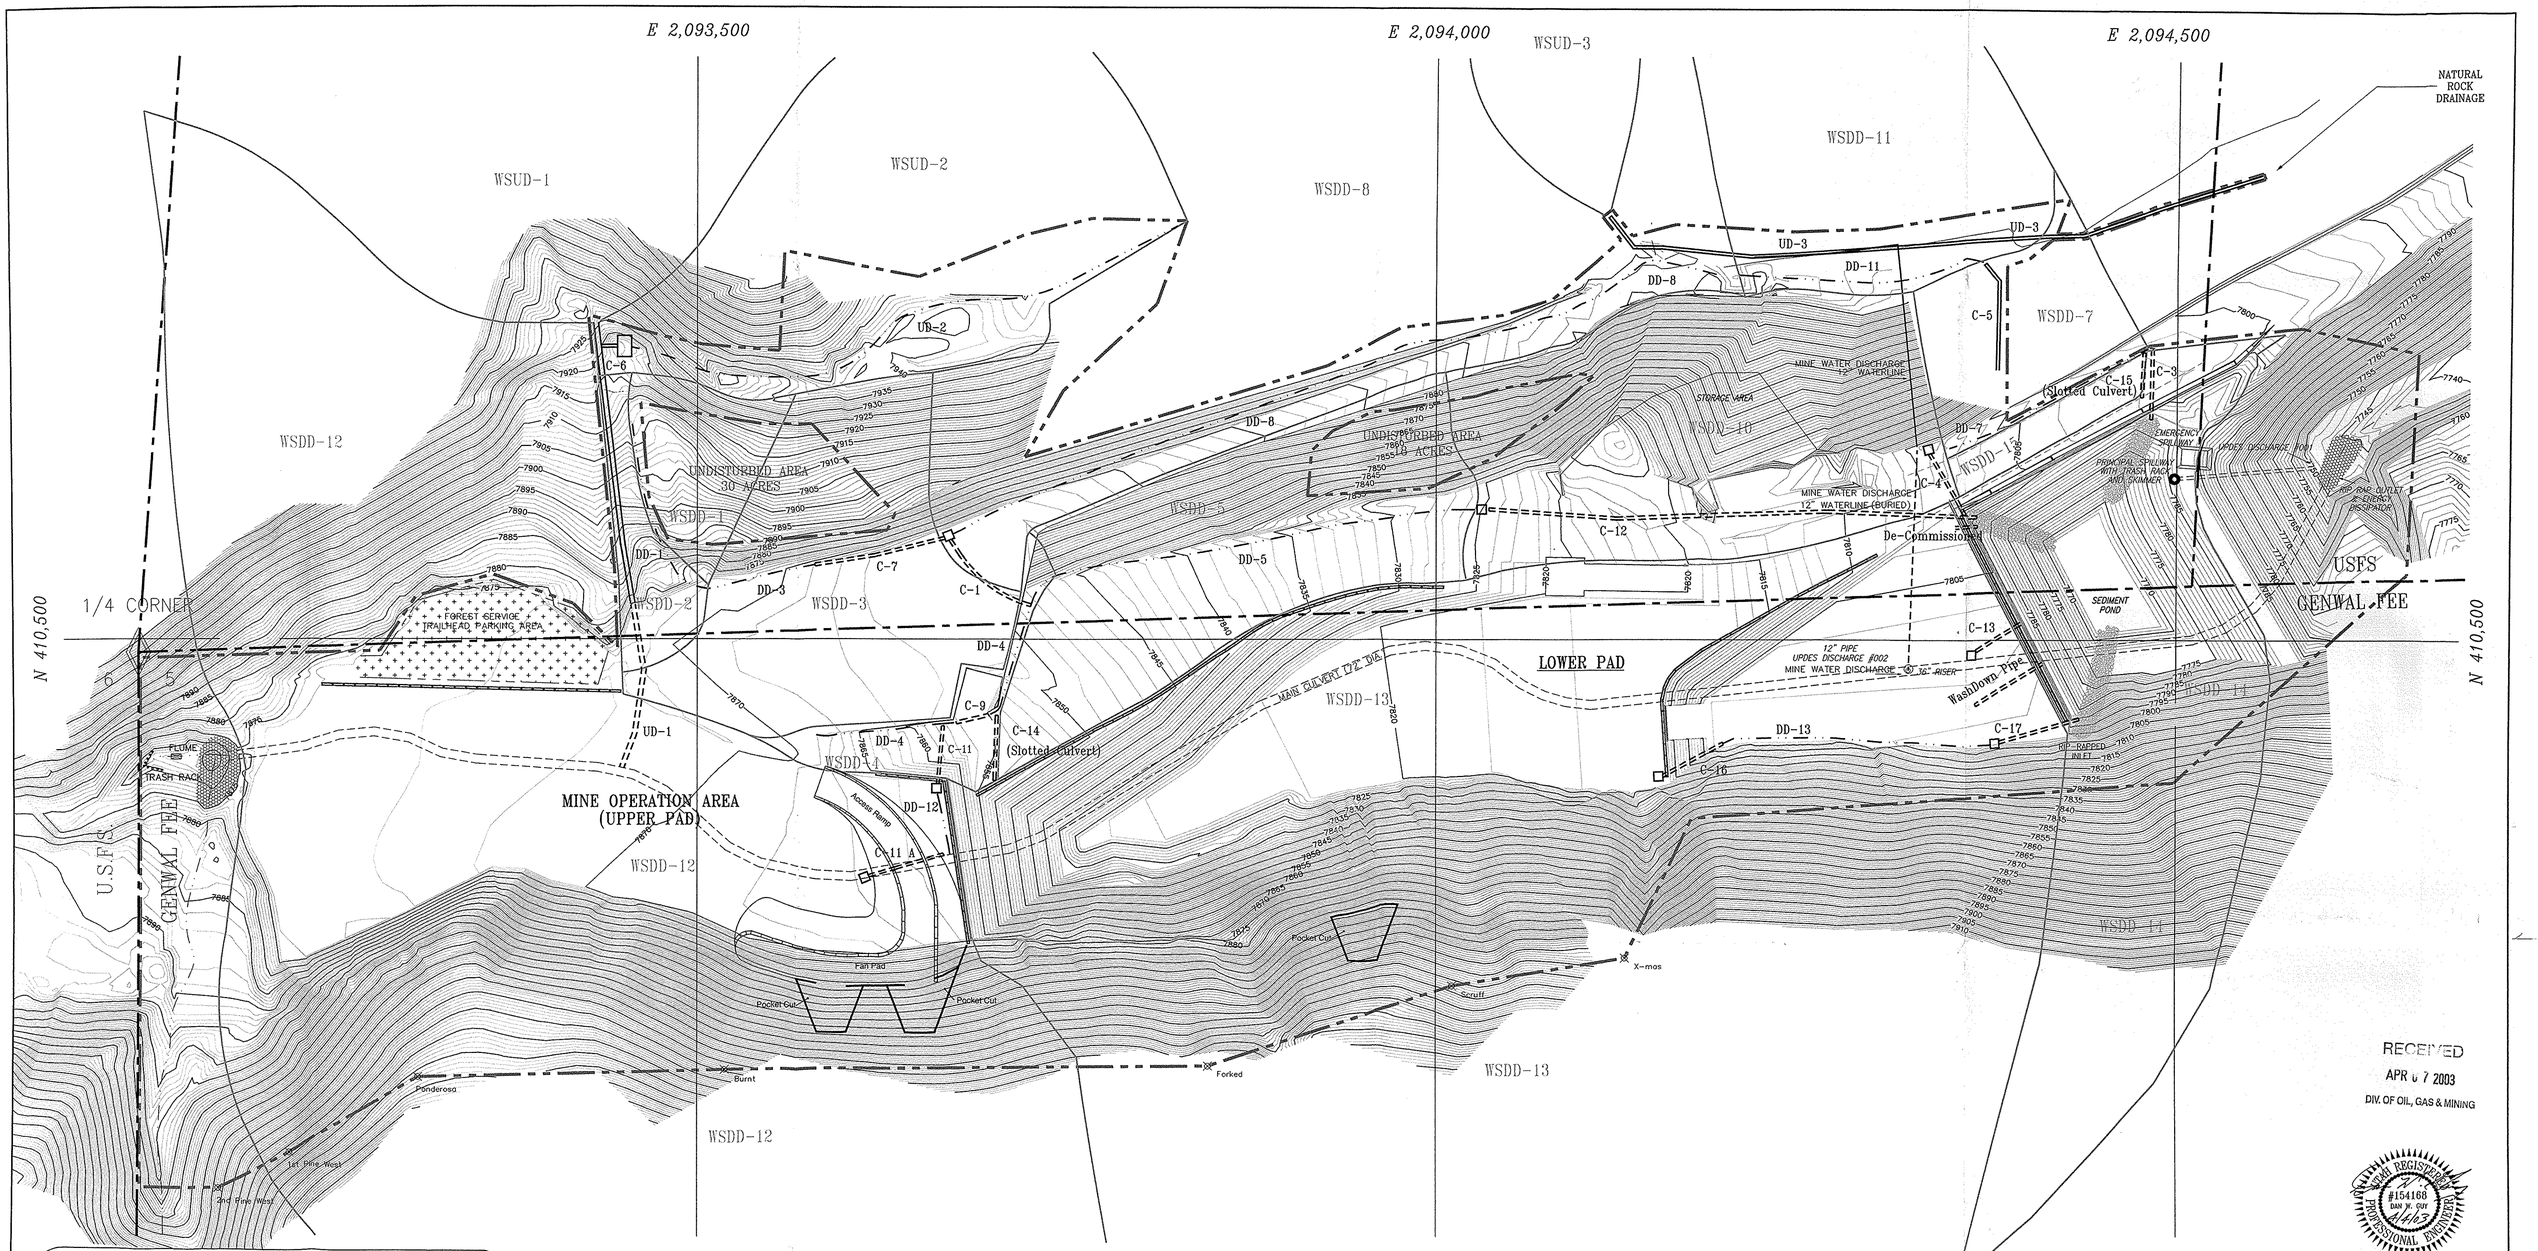

LEGEND:

- *POTENTIAL EXTENT OF DISTURBANCE*
- *10' CONTOUR*
- *JERSEY BARRIERS*
- *WATERSHED BOUNDARY*
- *UNDISTURBED/DISTURBED WATERSHED* WSUD-1 WSDD-10
- *DIVERSION DITCH* DD-4
- *CULVERT (Solid-Above Grd/Dashed-Buried)* C-8
- *6' DIAMETER CULVERT*

N

25' 0' 50' 100'

CONTOUR INTERVAL = 10'

NOTE:

1) CROSS-SECTIONS ARE LOCATED ON PLATE 7-5A.

RECEIVED
APR 07 2003
DIV. OF OIL, GAS & MINING

STATE REGISTERED #154168 DAN M. GUY PROFESSIONAL ENGINEER

INCORPORATED
APR 02 2003
DIV OF OIL GAS & MINING

<REVISIONS>	
03/26/97	B.M.
05/16/97	B.M.
07/16/97	J.S.
08/14/97	J.S.
08/27/98	B.M.
10/27/98	J.S.
03/07/01	G.E.G.
11/21/02	J.K.S.

GENWAL RESOURCES, INC.

P.O. Box 1420 195 North 100 West Huntington, Utah
Telephone (435) 687-9813

CRANDALL CANYON MINE DRAINAGE MAP

DRAWN BY:		ACAD REF:	7-5
DATE:	10/27/98	PLATE #:	7-5
SCALE:	1" = 50'		