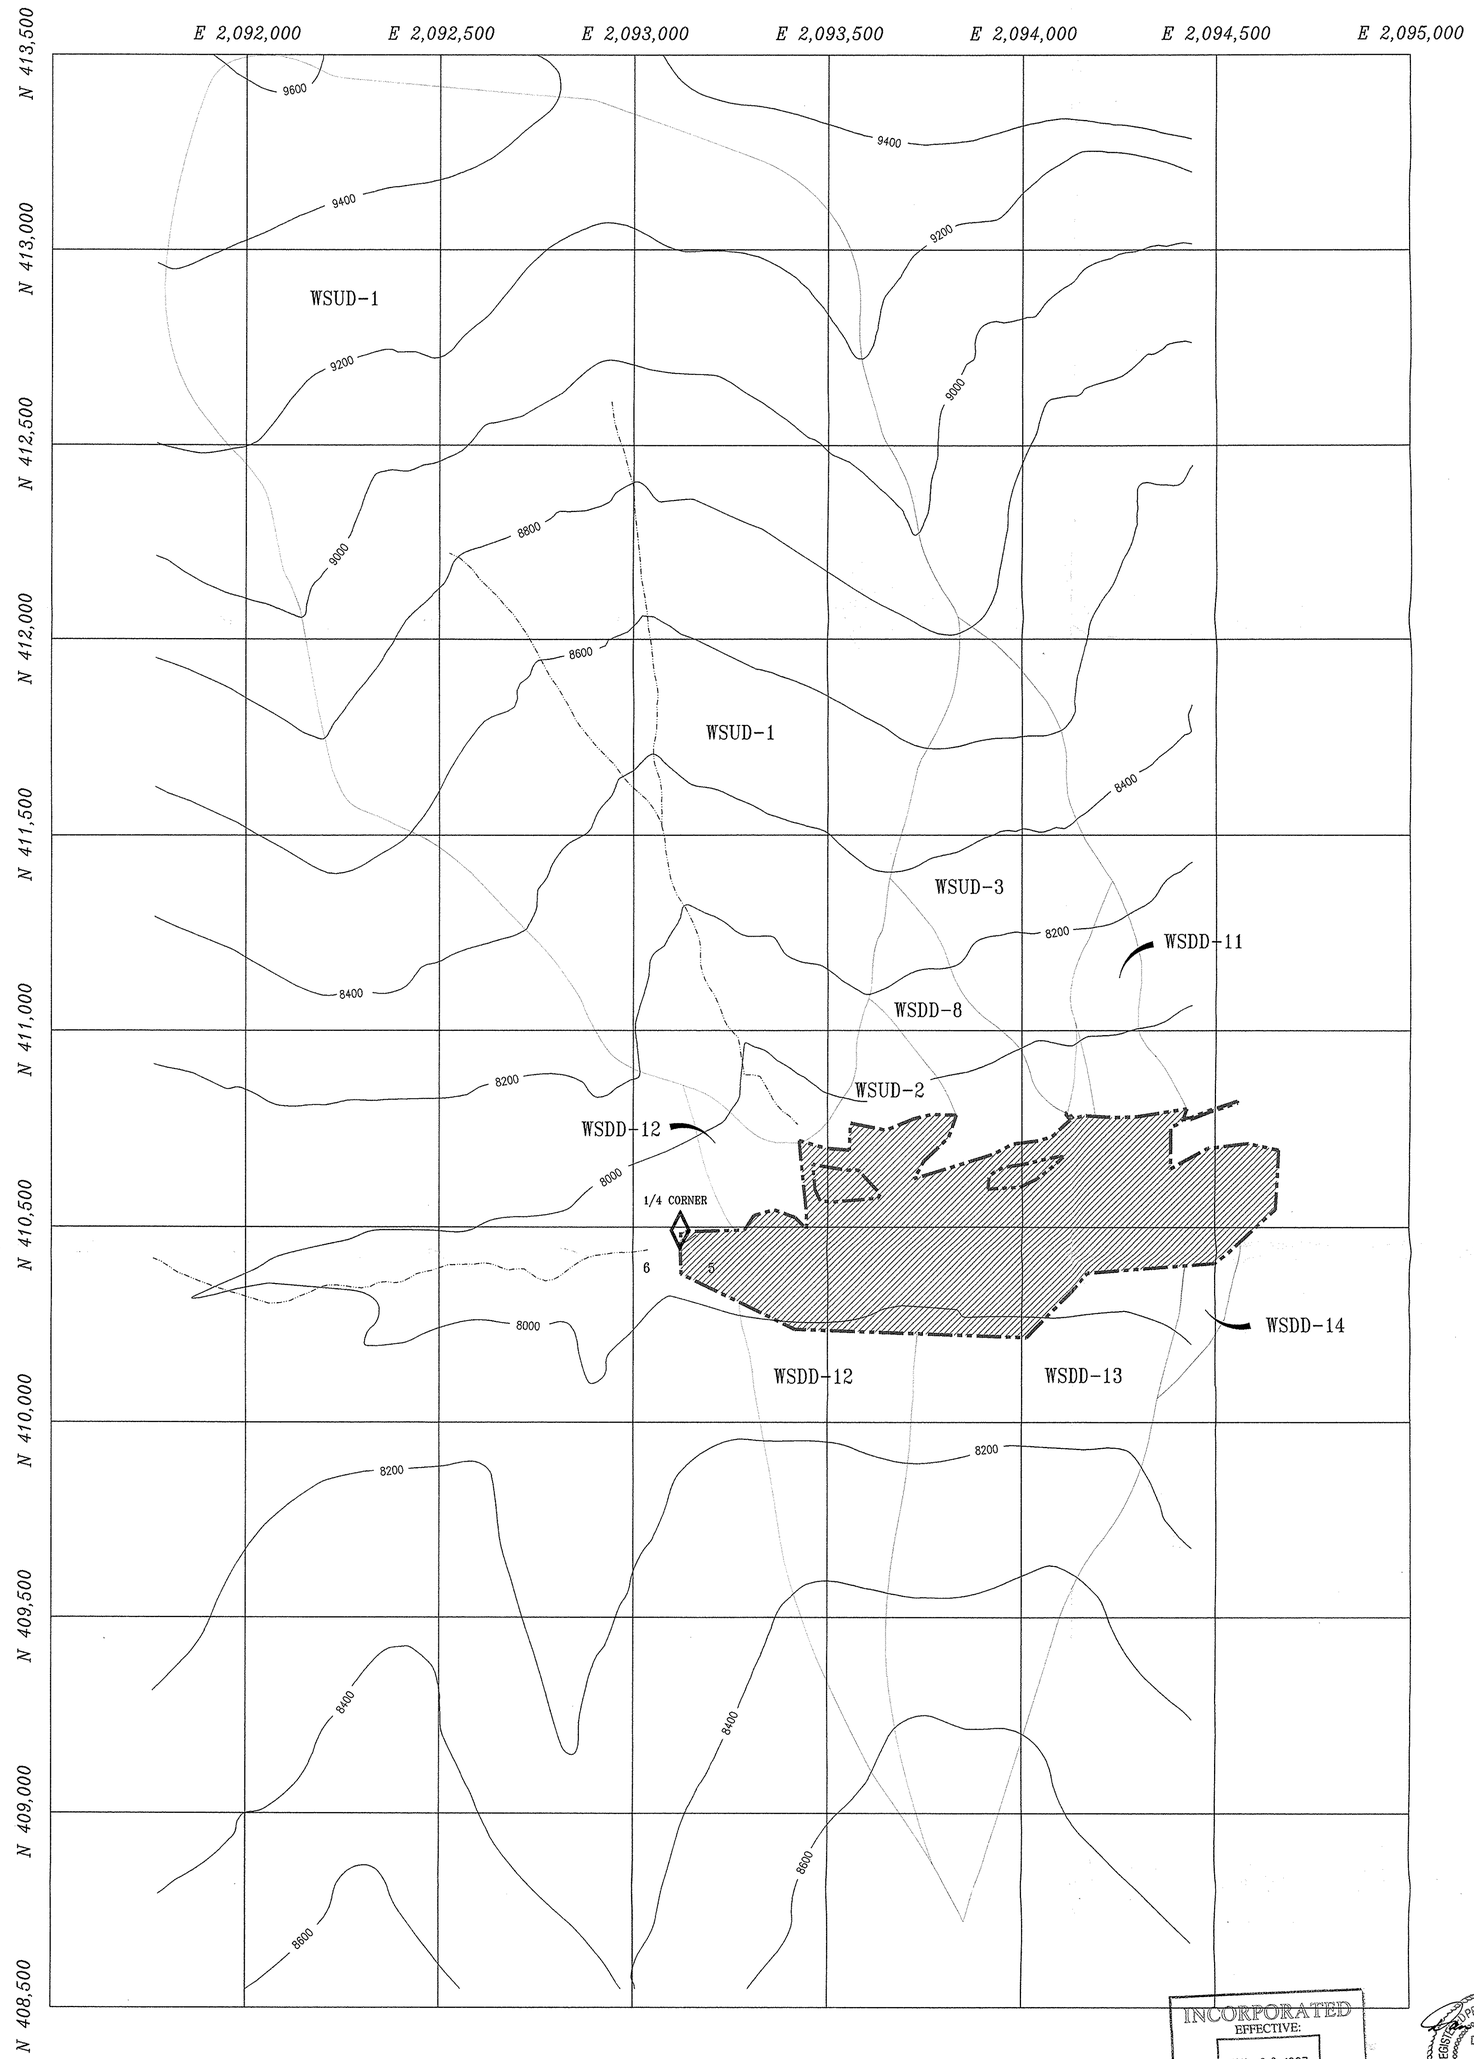

INCORPORATED
EFFECTIVE:
JUL 30 1997
UTAH DIVISION OIL, GAS AND MINING
PRICE FIELD OFFICE

REGISTERED PROFESSIONAL ENGINEER
DAN W. GUY
No. 154168
7/11/97
STATE OF UTAH

LEGEND:

200' CONTOUR:

DISTURBED AREA:

WATERSHED BOUNDARY:

N

100' 0' 200' 400'

CONTOUR INTERVAL = 200'

<REVISIONS>

04/16/97	D.B.
06/20/97	B.M.
07/15/97	J.S.

GENWAL
RESOURCES, INC.

P.O. Box 1420 195 North 100 West Huntington, Utah
Telephone (801) 687-9813

CRANDALL CANYON MINE
WATERSHED BOUNDARY MAP

DRAWN BY:	*WOLF DRAFTING*	ACAD REF:	*WTRSHED*
DATE:	*04/02/97*	PLATE #:	*7-5C*
SCALE:	*AS SHOWN*		