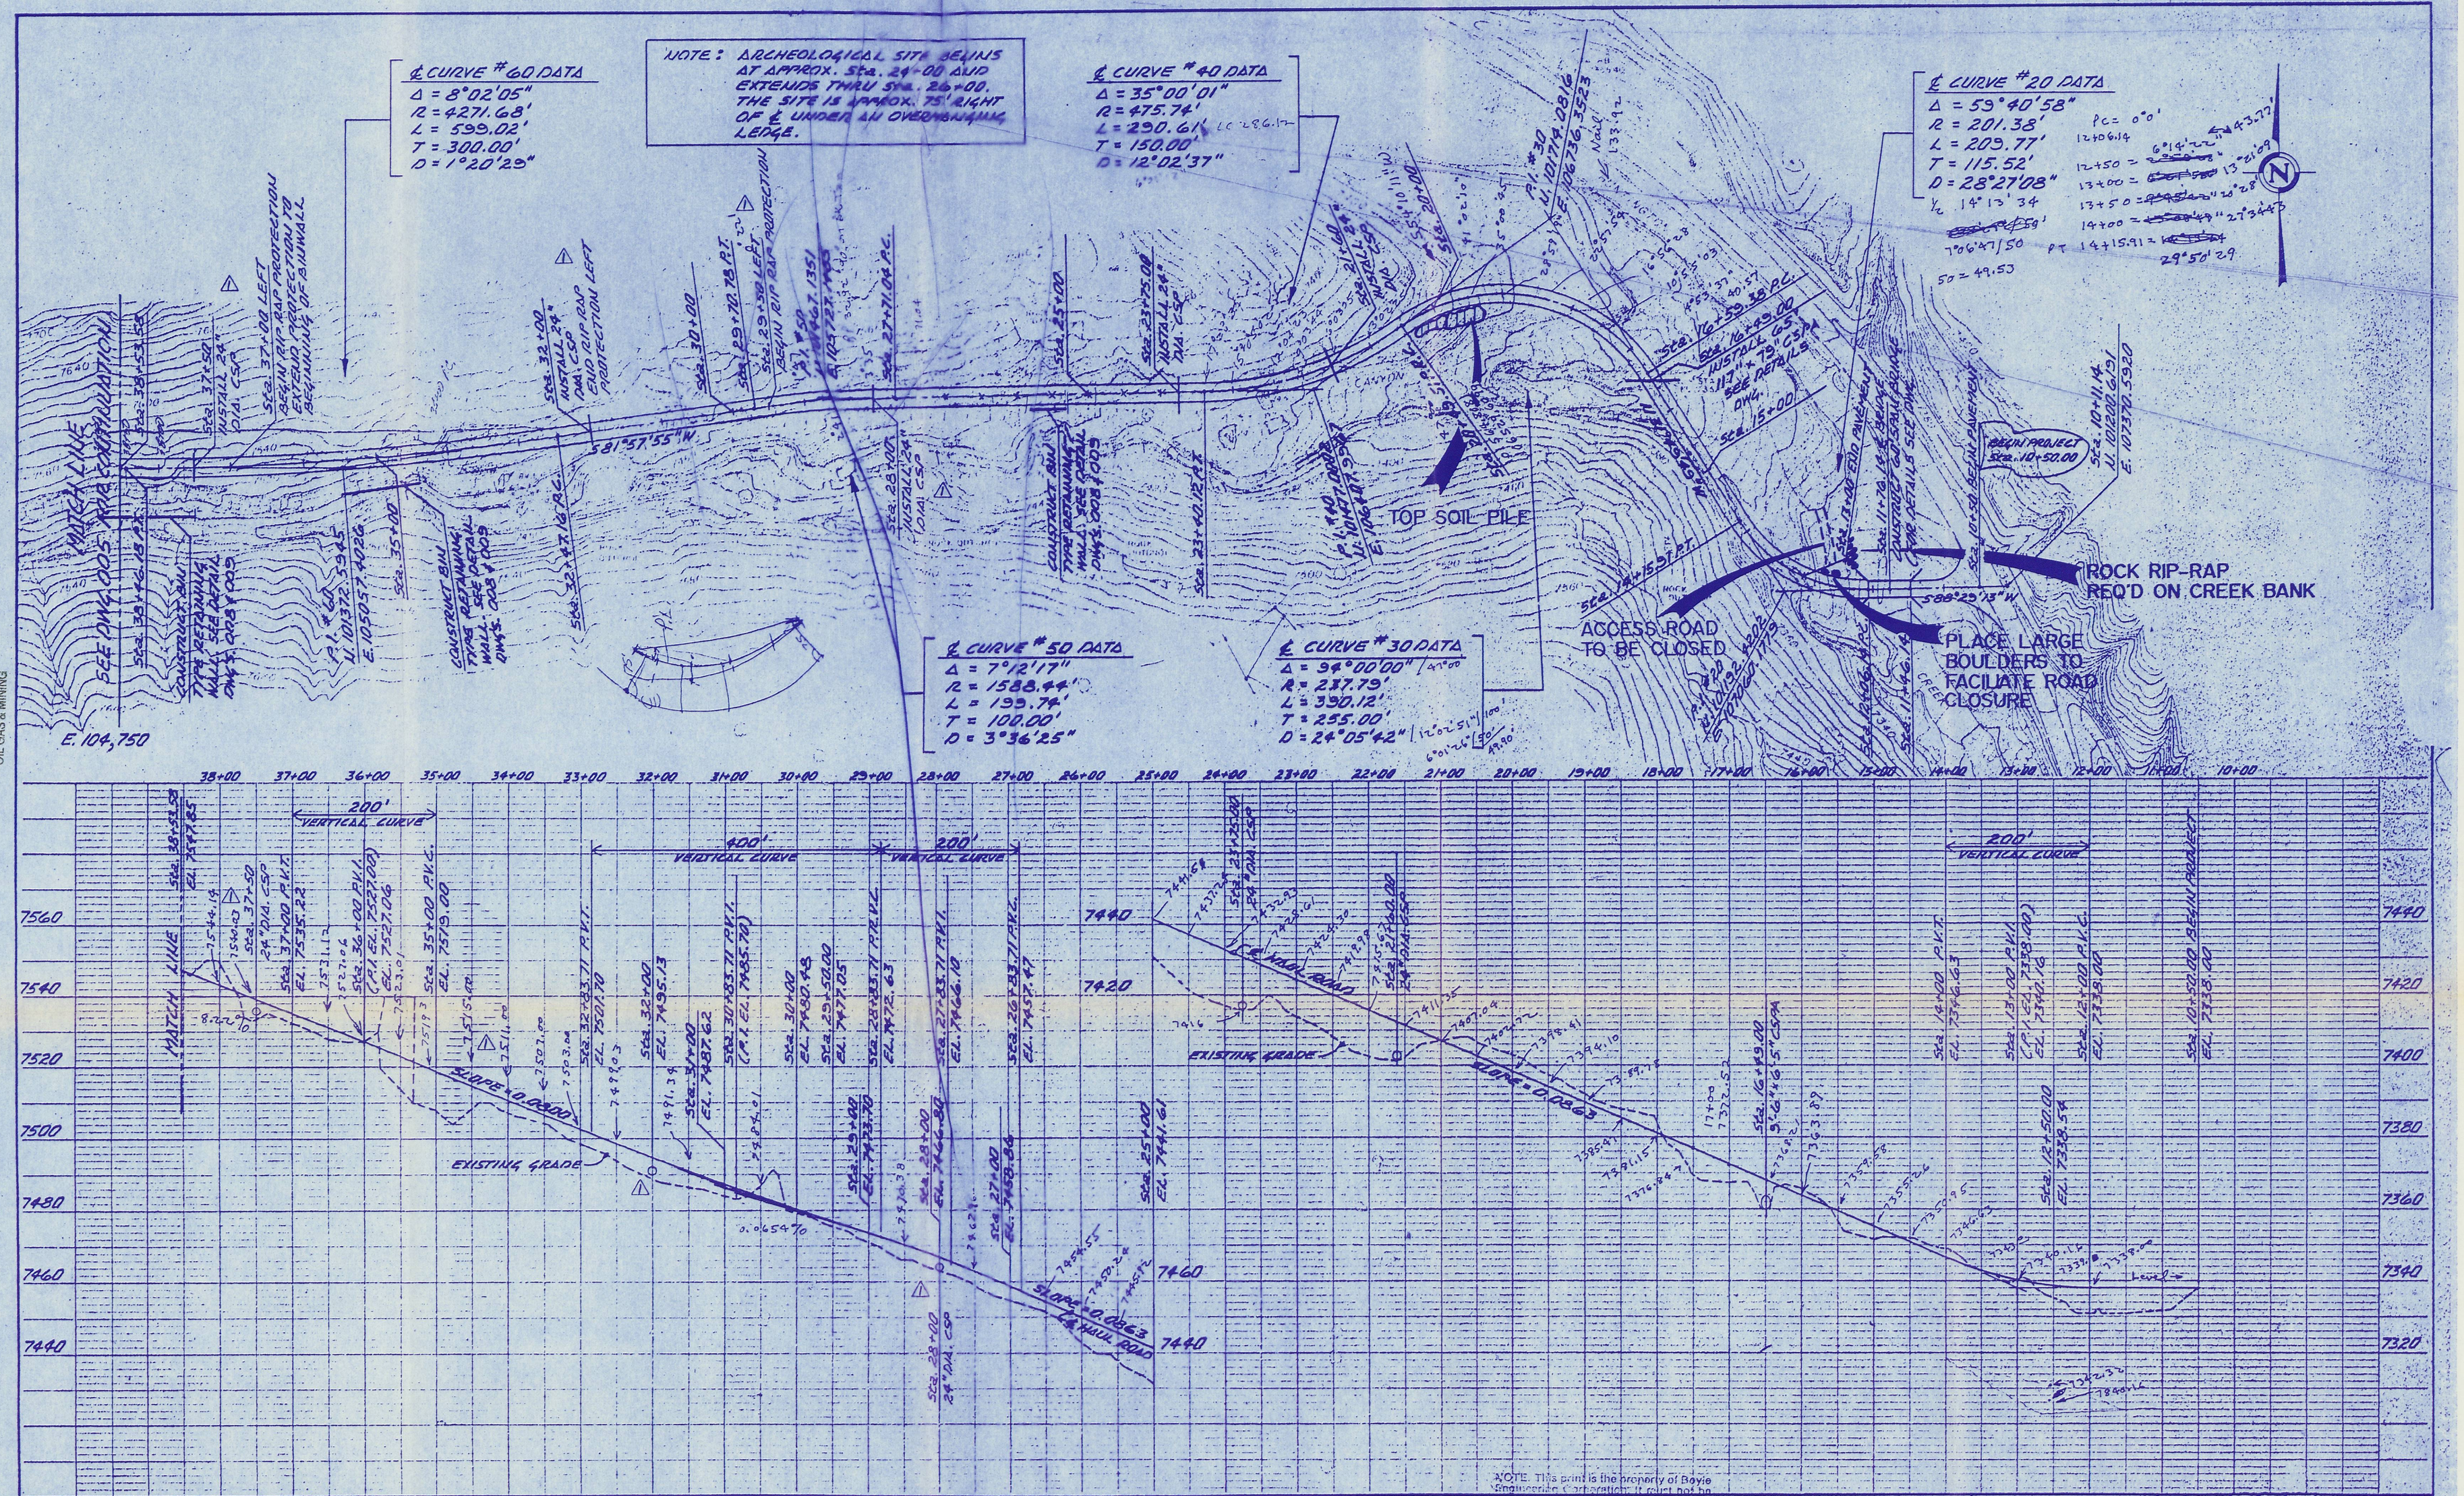

STA. 10+50 TO STA. 38+53.58

NOTE: This print is the property of Boyle Engineering Corporation. It must not be lent or disclosed in any manner, or shall it be submitted to outside parties for examination without our consent. It shall be used only as a means of reference to work designed or furnished by us. It must be returned to us upon our request.

APPROVED: _____ DATE _____
CLIENT _____ DATE _____

THIS DRAWING IS PART OF:
PURCHASE ORDER(S) _____
(SUB) CONTRACT(S) _____

NO	DFTMN	CH'KD	SUPRV	APPROVED	DATE	REVISION	REFERENCE DRAWINGS
1	KW				5/12/81	REVISED AS SHOWN	

DESIGNED BY D.R.A.
DRAWN BY G. WILSON
CHECKED BY
APP'D.

OFFICE SALT LAKE
DATE MAR. 4, 1981
SCALE 1" = 100' - HORIZ. 1" = 20' - VERT.

Boyle Engineering Corporation
consulting engineers/architects
268 West 400 South, Suite 301
Salt Lake City, Utah 84101
Energy is our Business

CLIENT
GENWAL COAL CO.

TITLE
PLAN & PROFILE
~MINE HAUL ROAD~
CRANDALL CANYON COAL MINE

REV.	DATE

DRAWING NO. SHEET 2 OF 9
601-C-005
PROJECT NO.
REVISION NO. 1

RECEIVED
MAY 24 1991
DIVISION OF OIL GAS & MINING