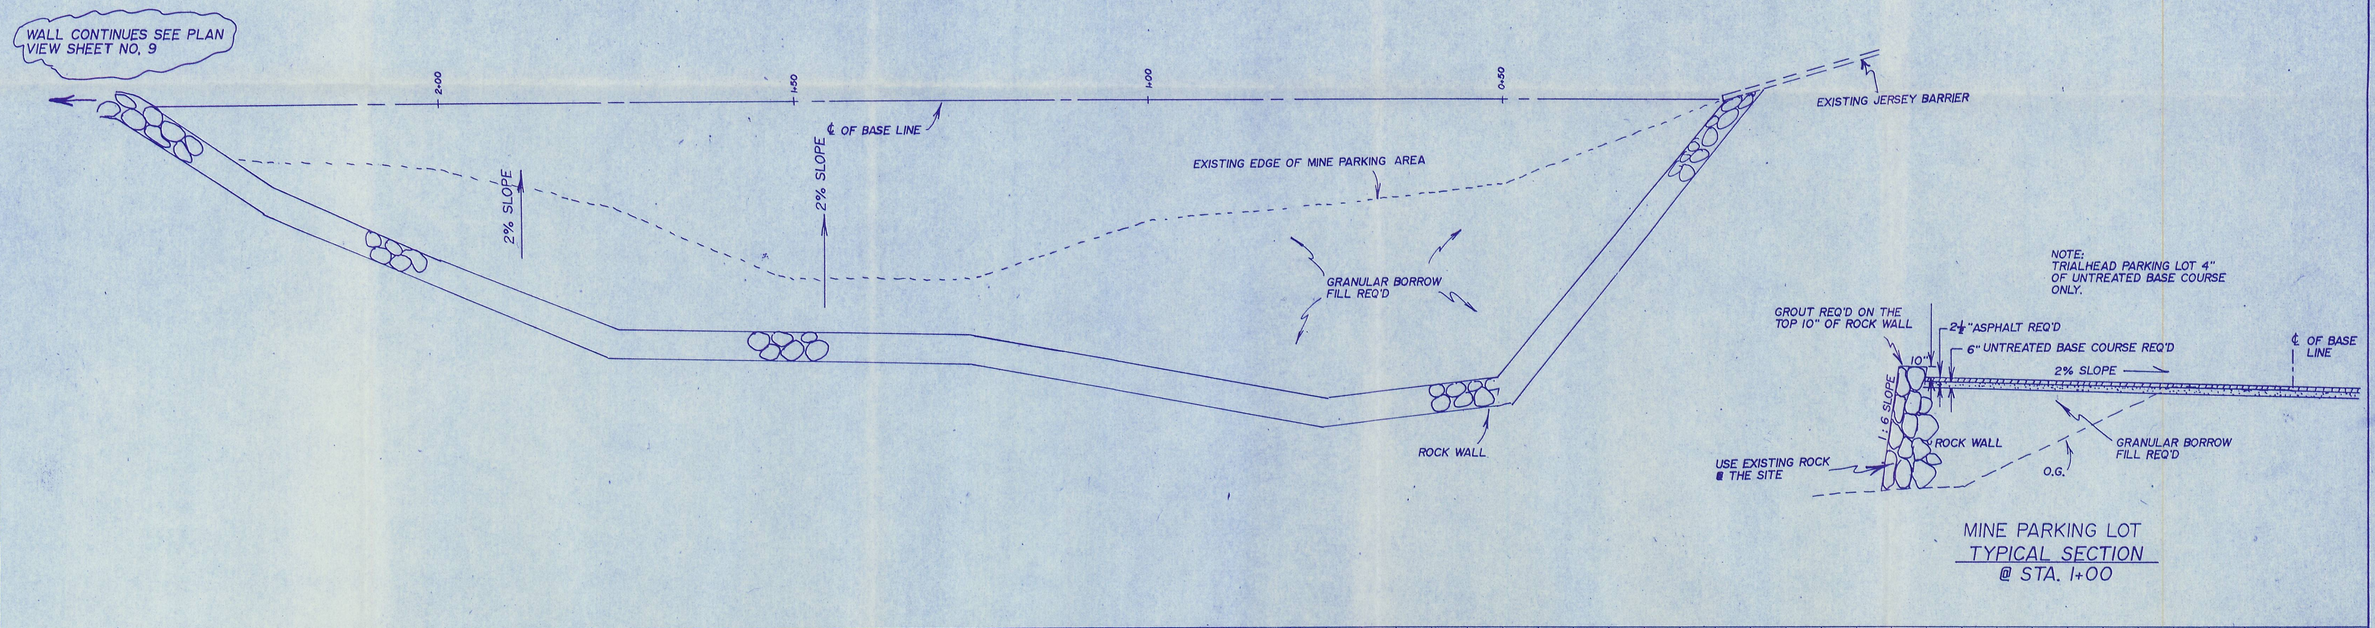

NOTE:
TRIALHEAD PARKING LOT 4" OF UNTREATED BASE COURSE ONLY.

MINE PARKING LOT
TYPICAL SECTION
@ STA. 1+00

PLAN
SURVEYED
PLOTTED
NOTE BOOK
NO.
DATE
BY
ADJACENT CHECKED
RT. OF WAY CHECKED

RECEIVED
MAY 2 4 1991
DIVISION OF
OIL GAS & MINING

PROFILE
SURVEYED
PLOTTED
GRADES CHECKED
NOTE BOOK
NO.
BASE MAPPED
STRUCTURE NOTATNS CH'KD
DATE
BY

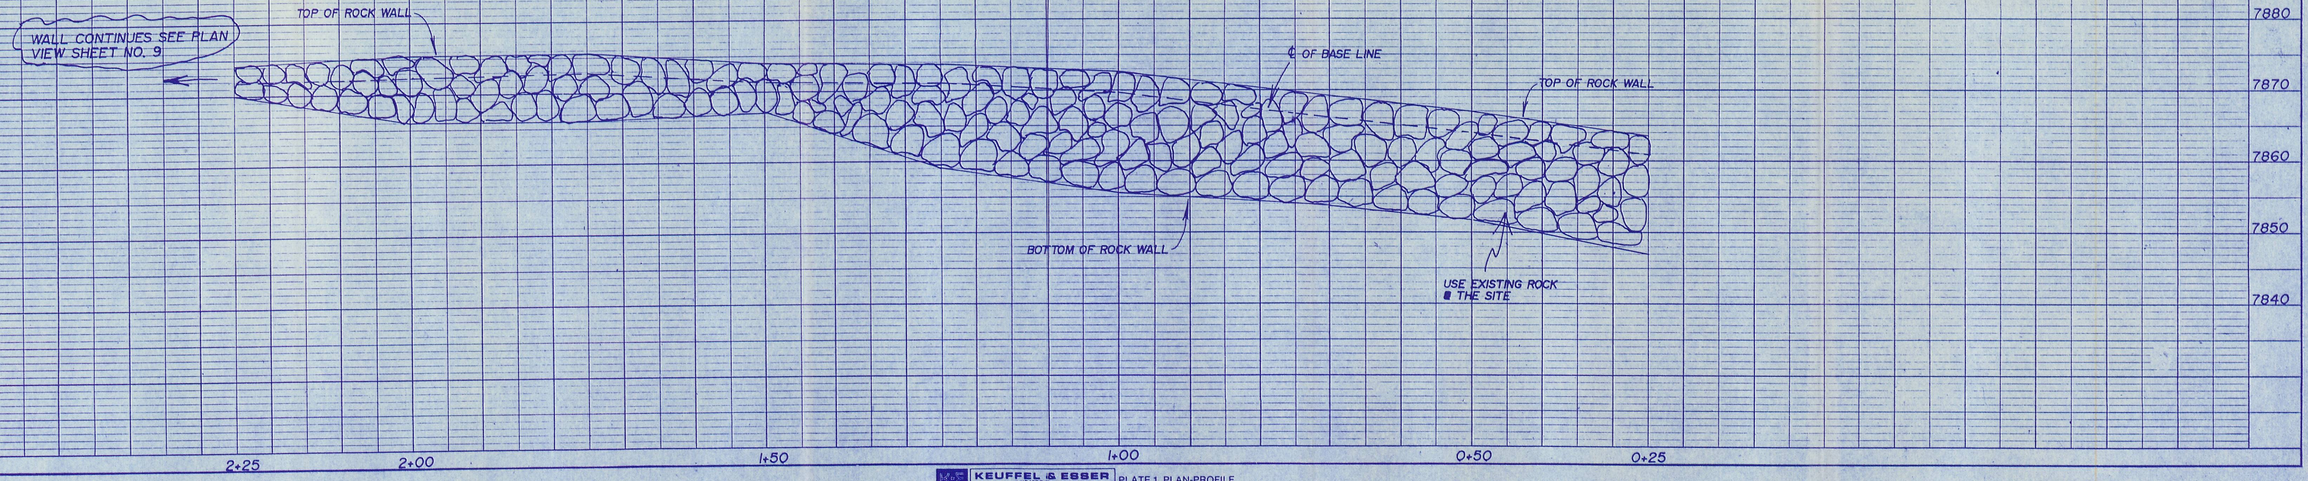

KEUFFEL & ESSER
A KTATOS Company
PLATE 1, PLAN-PROFILE
48-7024 Made in U.S.A.

ROCK WALL DETAILS

SHEET NO. 8 OF 9