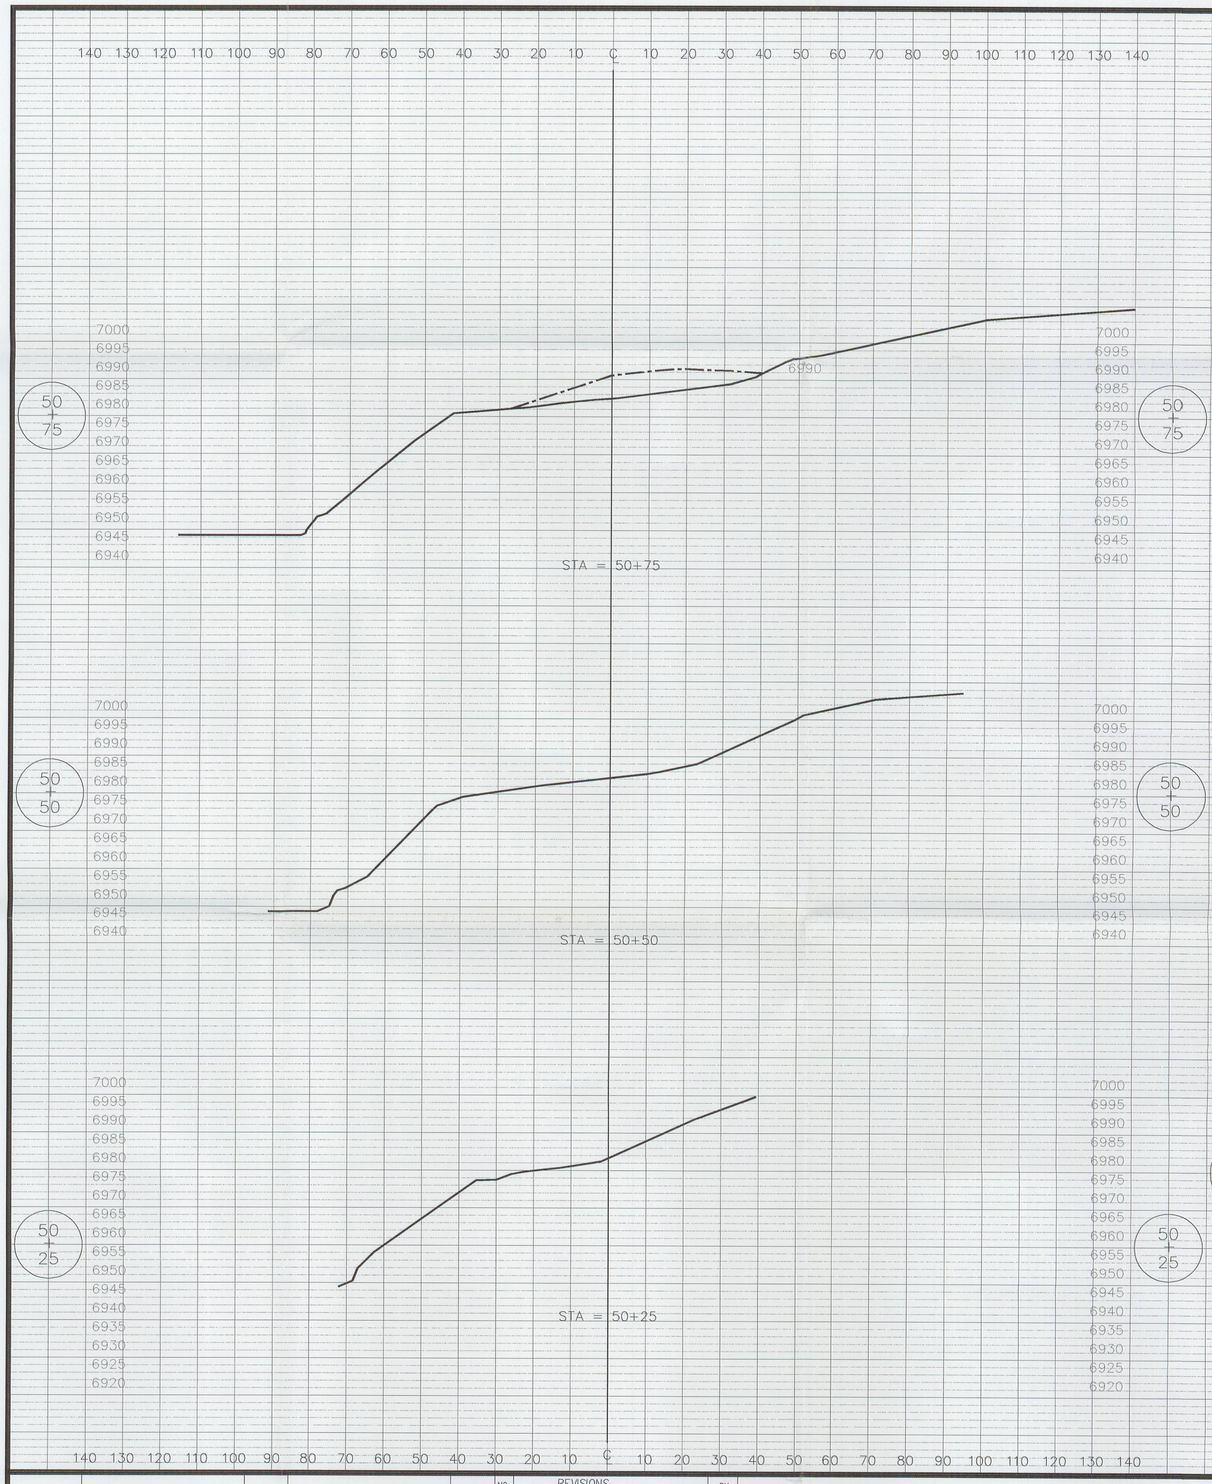

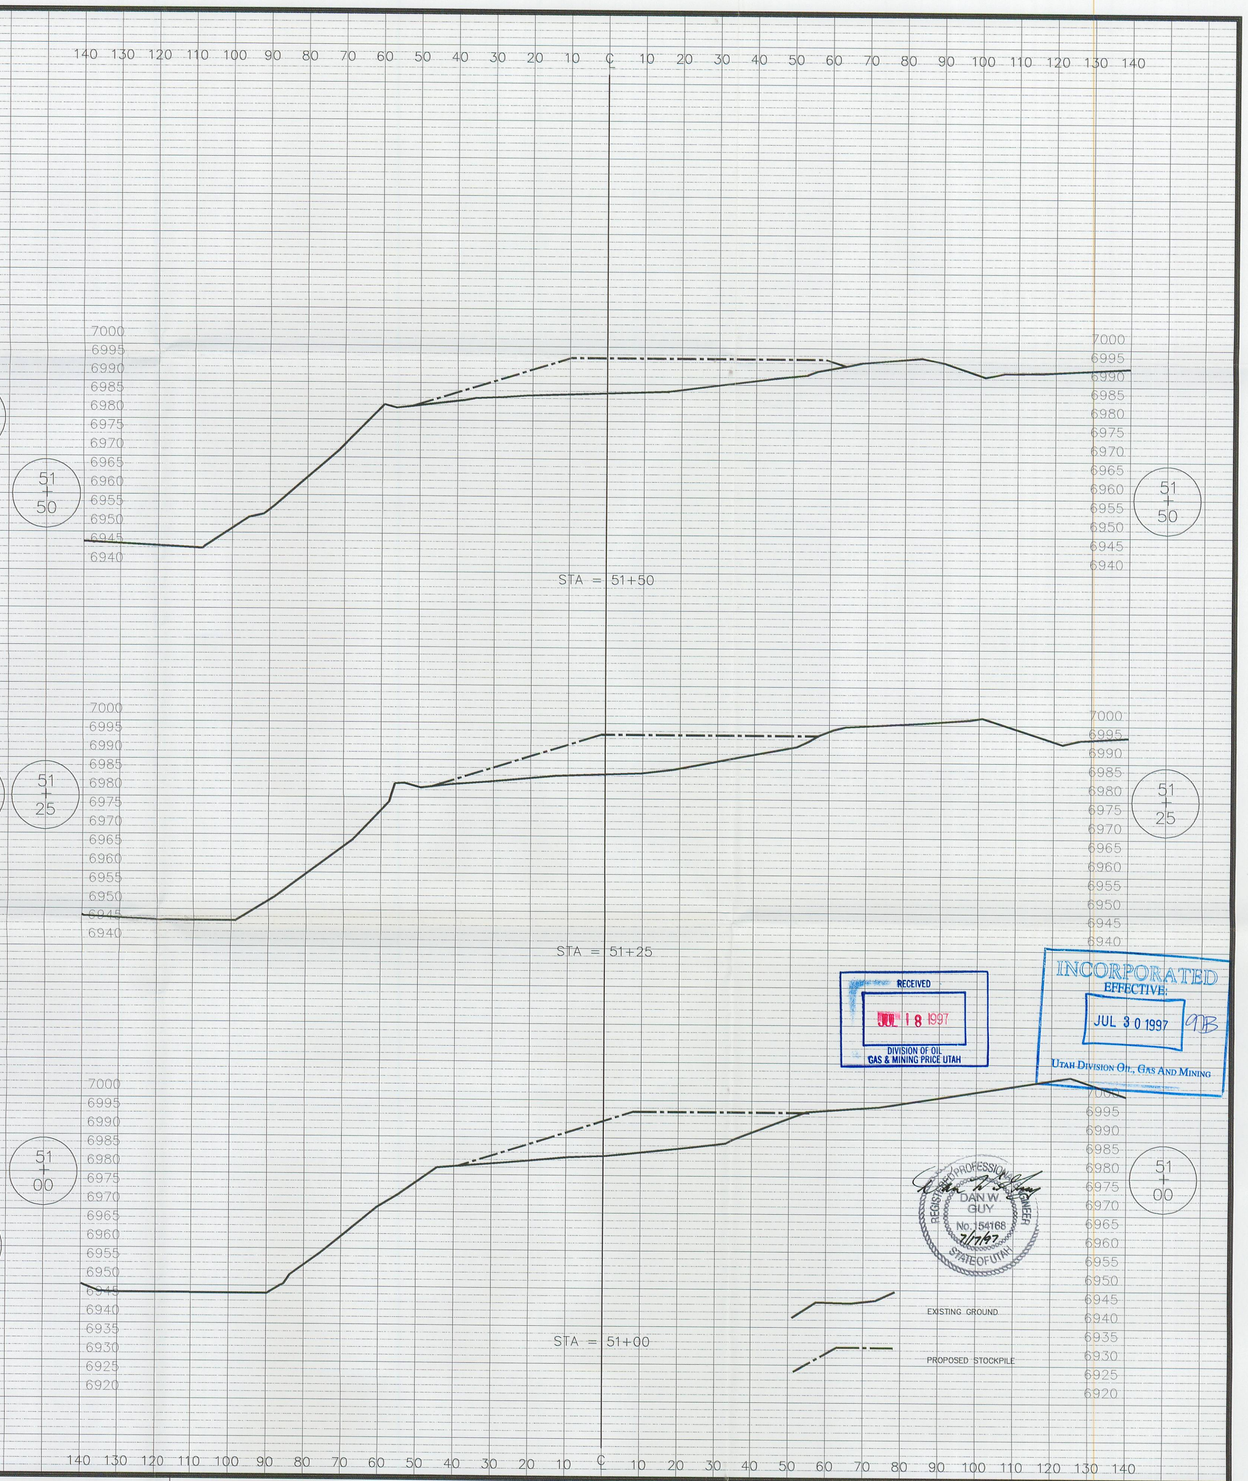

RECEIVED
JUL 18 1997
DIVISION OF OIL GAS & MINING PRICE UTAH

INCORPORATED
EFFECTIVE:
JUL 30 1997
UTAH DIVISION OF OIL, GAS AND MINING

REGISTERED PROFESSIONAL ENGINEER
DAIN W. GUY
No. 154168
7/17/97
STATE OF UTAH

						NO.	REVISIONS	BY
PLOT : 1 = 1	DESIGNED			CHECKED				
	DRAWN LMS	6-97		CHECKED CEJ	6-97			
	SURVEYED BHT	4-97		CHECKED CEJ	4-97			
	ACAD REF: RC001002			CHECKED				

GENWAL RESOURCES INC.
CRANDALL CANYON #1 MINE
TOPSOIL STORAGE PILE #4 CROSS-SECTIONS

johansen & tuttle engineering inc.
BOX 487, CASTLE DALE, UTAH 84513 (801) 381-2523 (FAX 381-2522)

PLATE 2-5A
PROPOSED TOPSOIL STORAGE
PILE #4 CROSS-SECTIONS