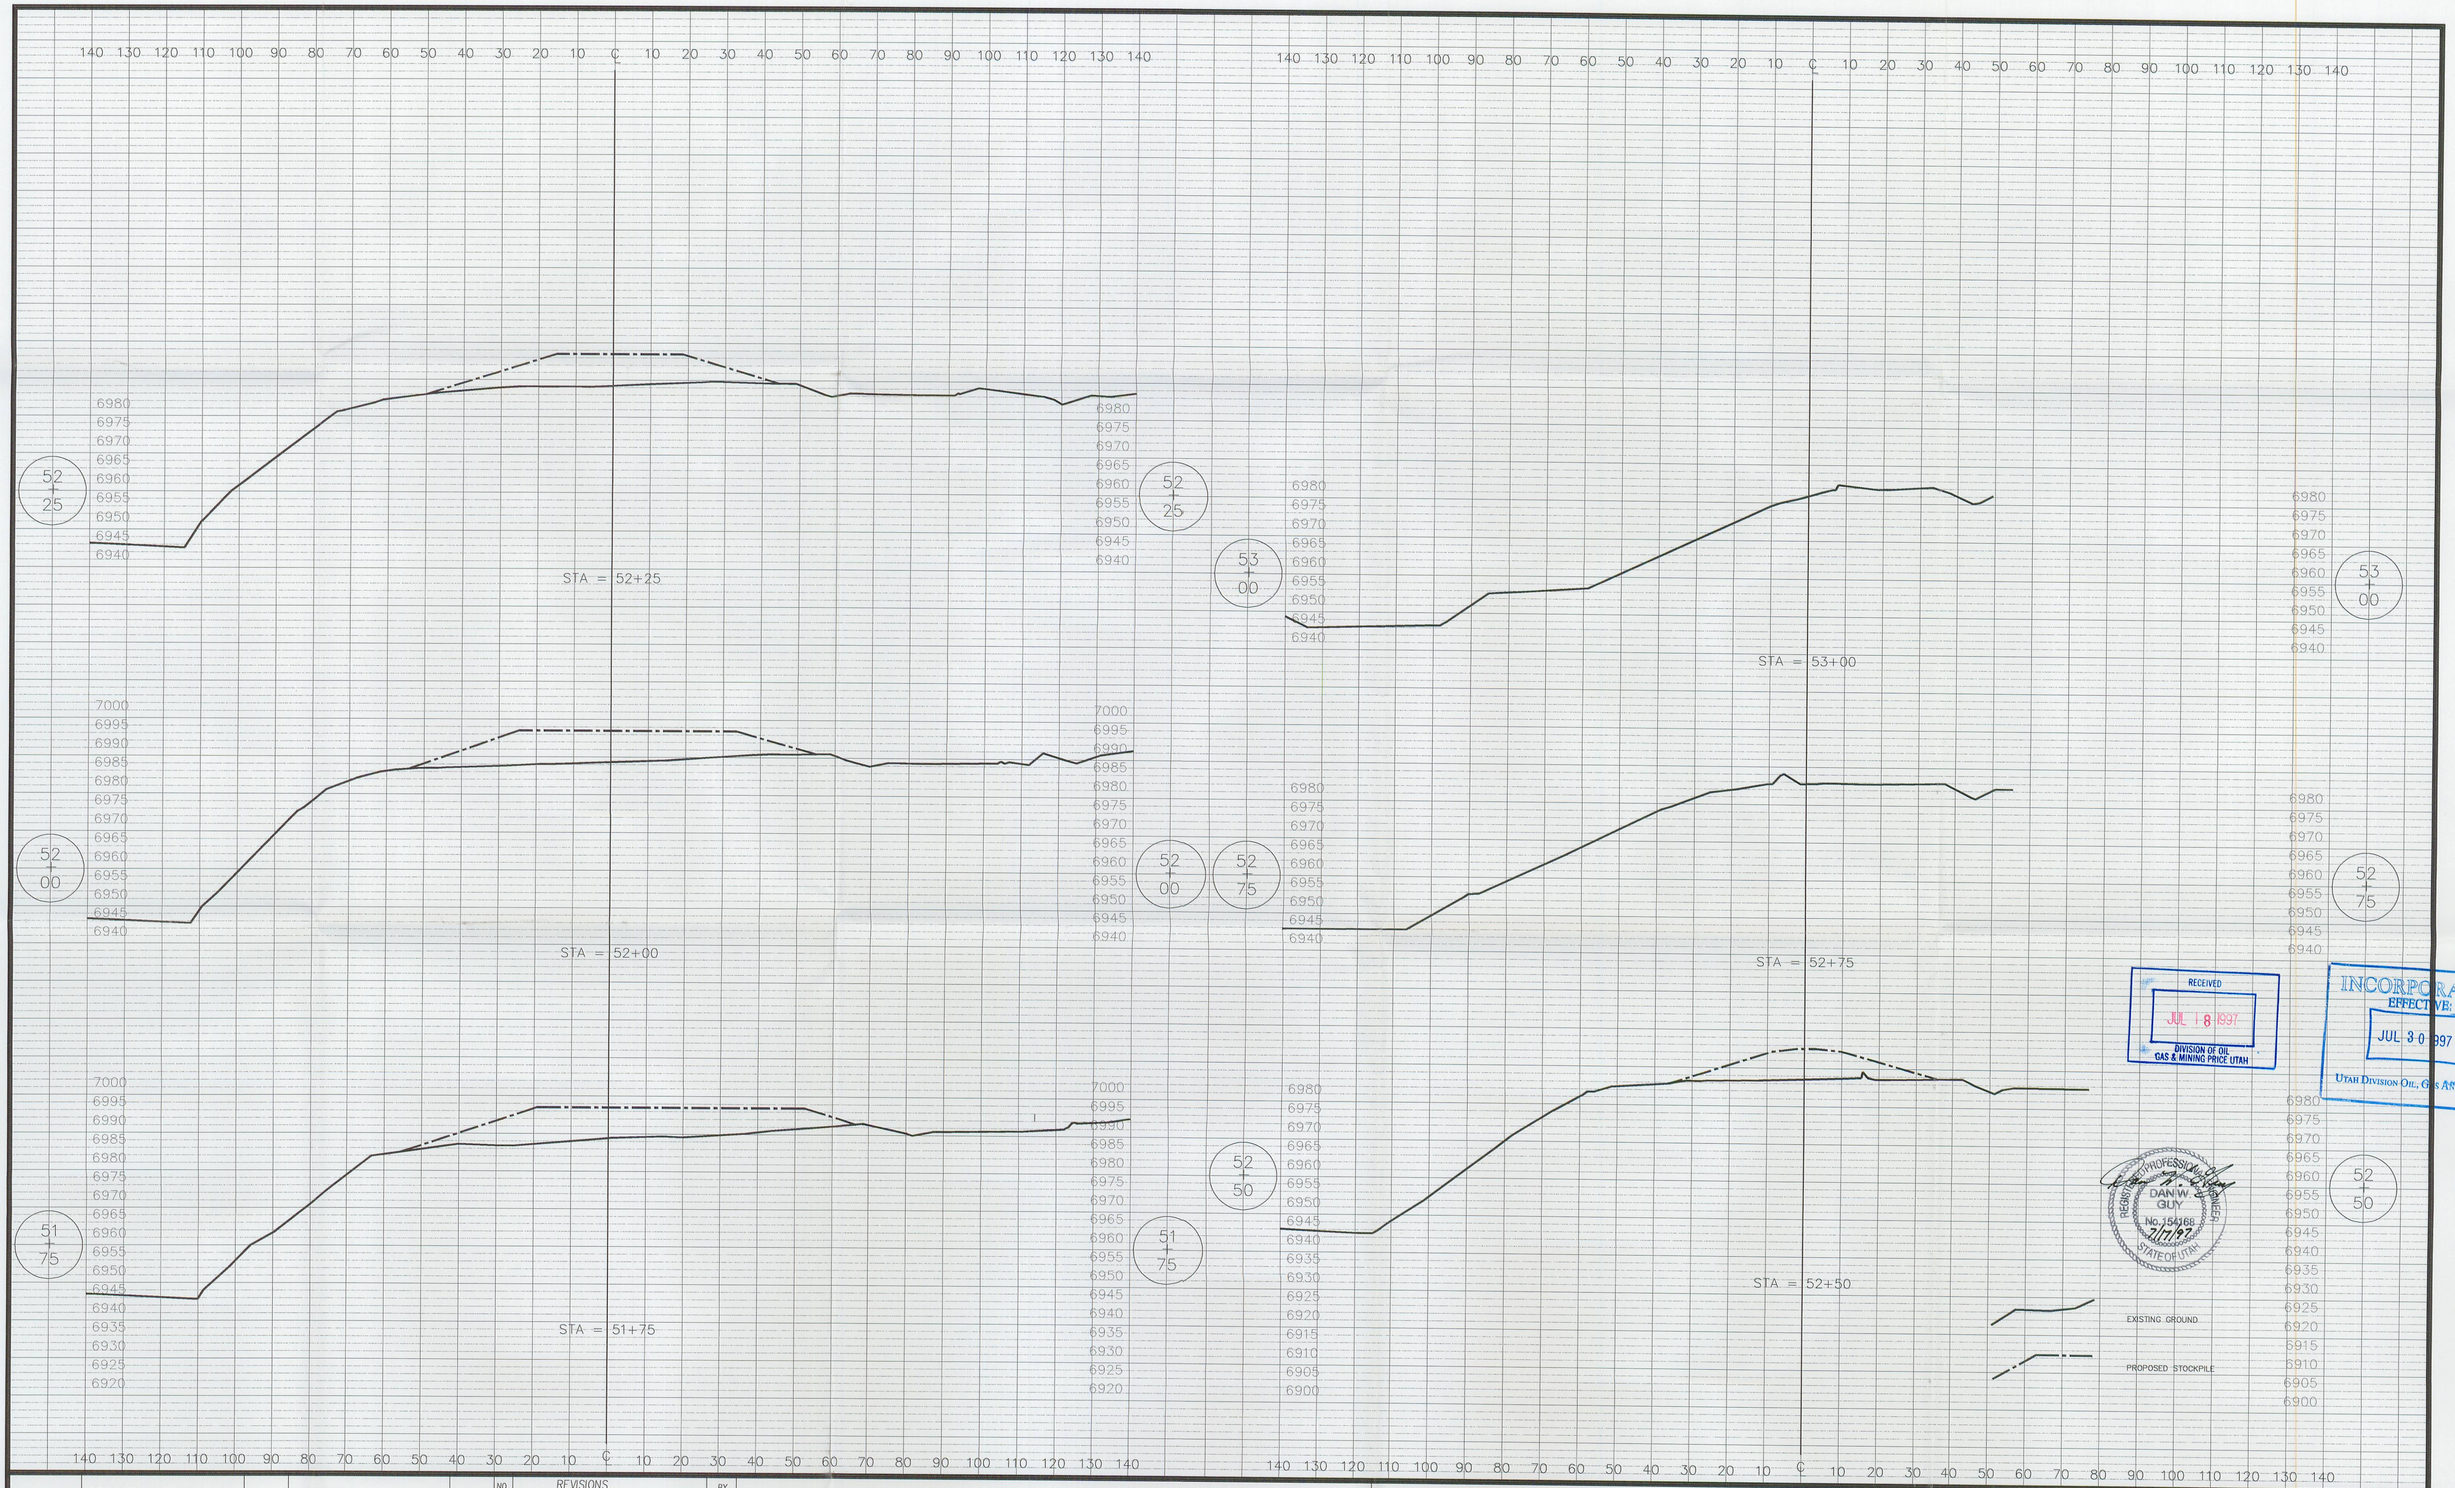

RECEIVED
JUL 18 1997
DIVISION OF OIL GAS & MINING PRICE UTAH

INCORPORATED
EFFECTIVE:
JUL 30 1997
UTAH DIVISION OIL, GAS AND MINING

REGISTERED PROFESSIONAL ENGINEER
DAN W. GUY
No. 154168
7/17/97
STATE OF UTAH

PLOT : 1 = 1	DESIGNED			CHECKED			NO.	REVISIONS	BY
	DRAWN	LMS	6-97	CHECKED	CEJ	6-97			
	SURVEYED	BHT	4-97	CHECKED	CEJ	4-97			
	ACAD REF: RC002002			CHECKED					

GENWAL RESOURCES INC.
CRANDALL CANYON #1 MINE
TOPSOIL STORAGE PILE #4 CROSS-SECTIONS

johansen & tuttle engineering inc.
BOX 487, CASTLE DALE, UTAH 84513 (801) 381-2523 (FAX 381-2522)

PLATE 2-5B
PROPOSED TOPSOIL STORAGE
PILE #4 CROSS-SECTIONS

SHEET 3 of 3