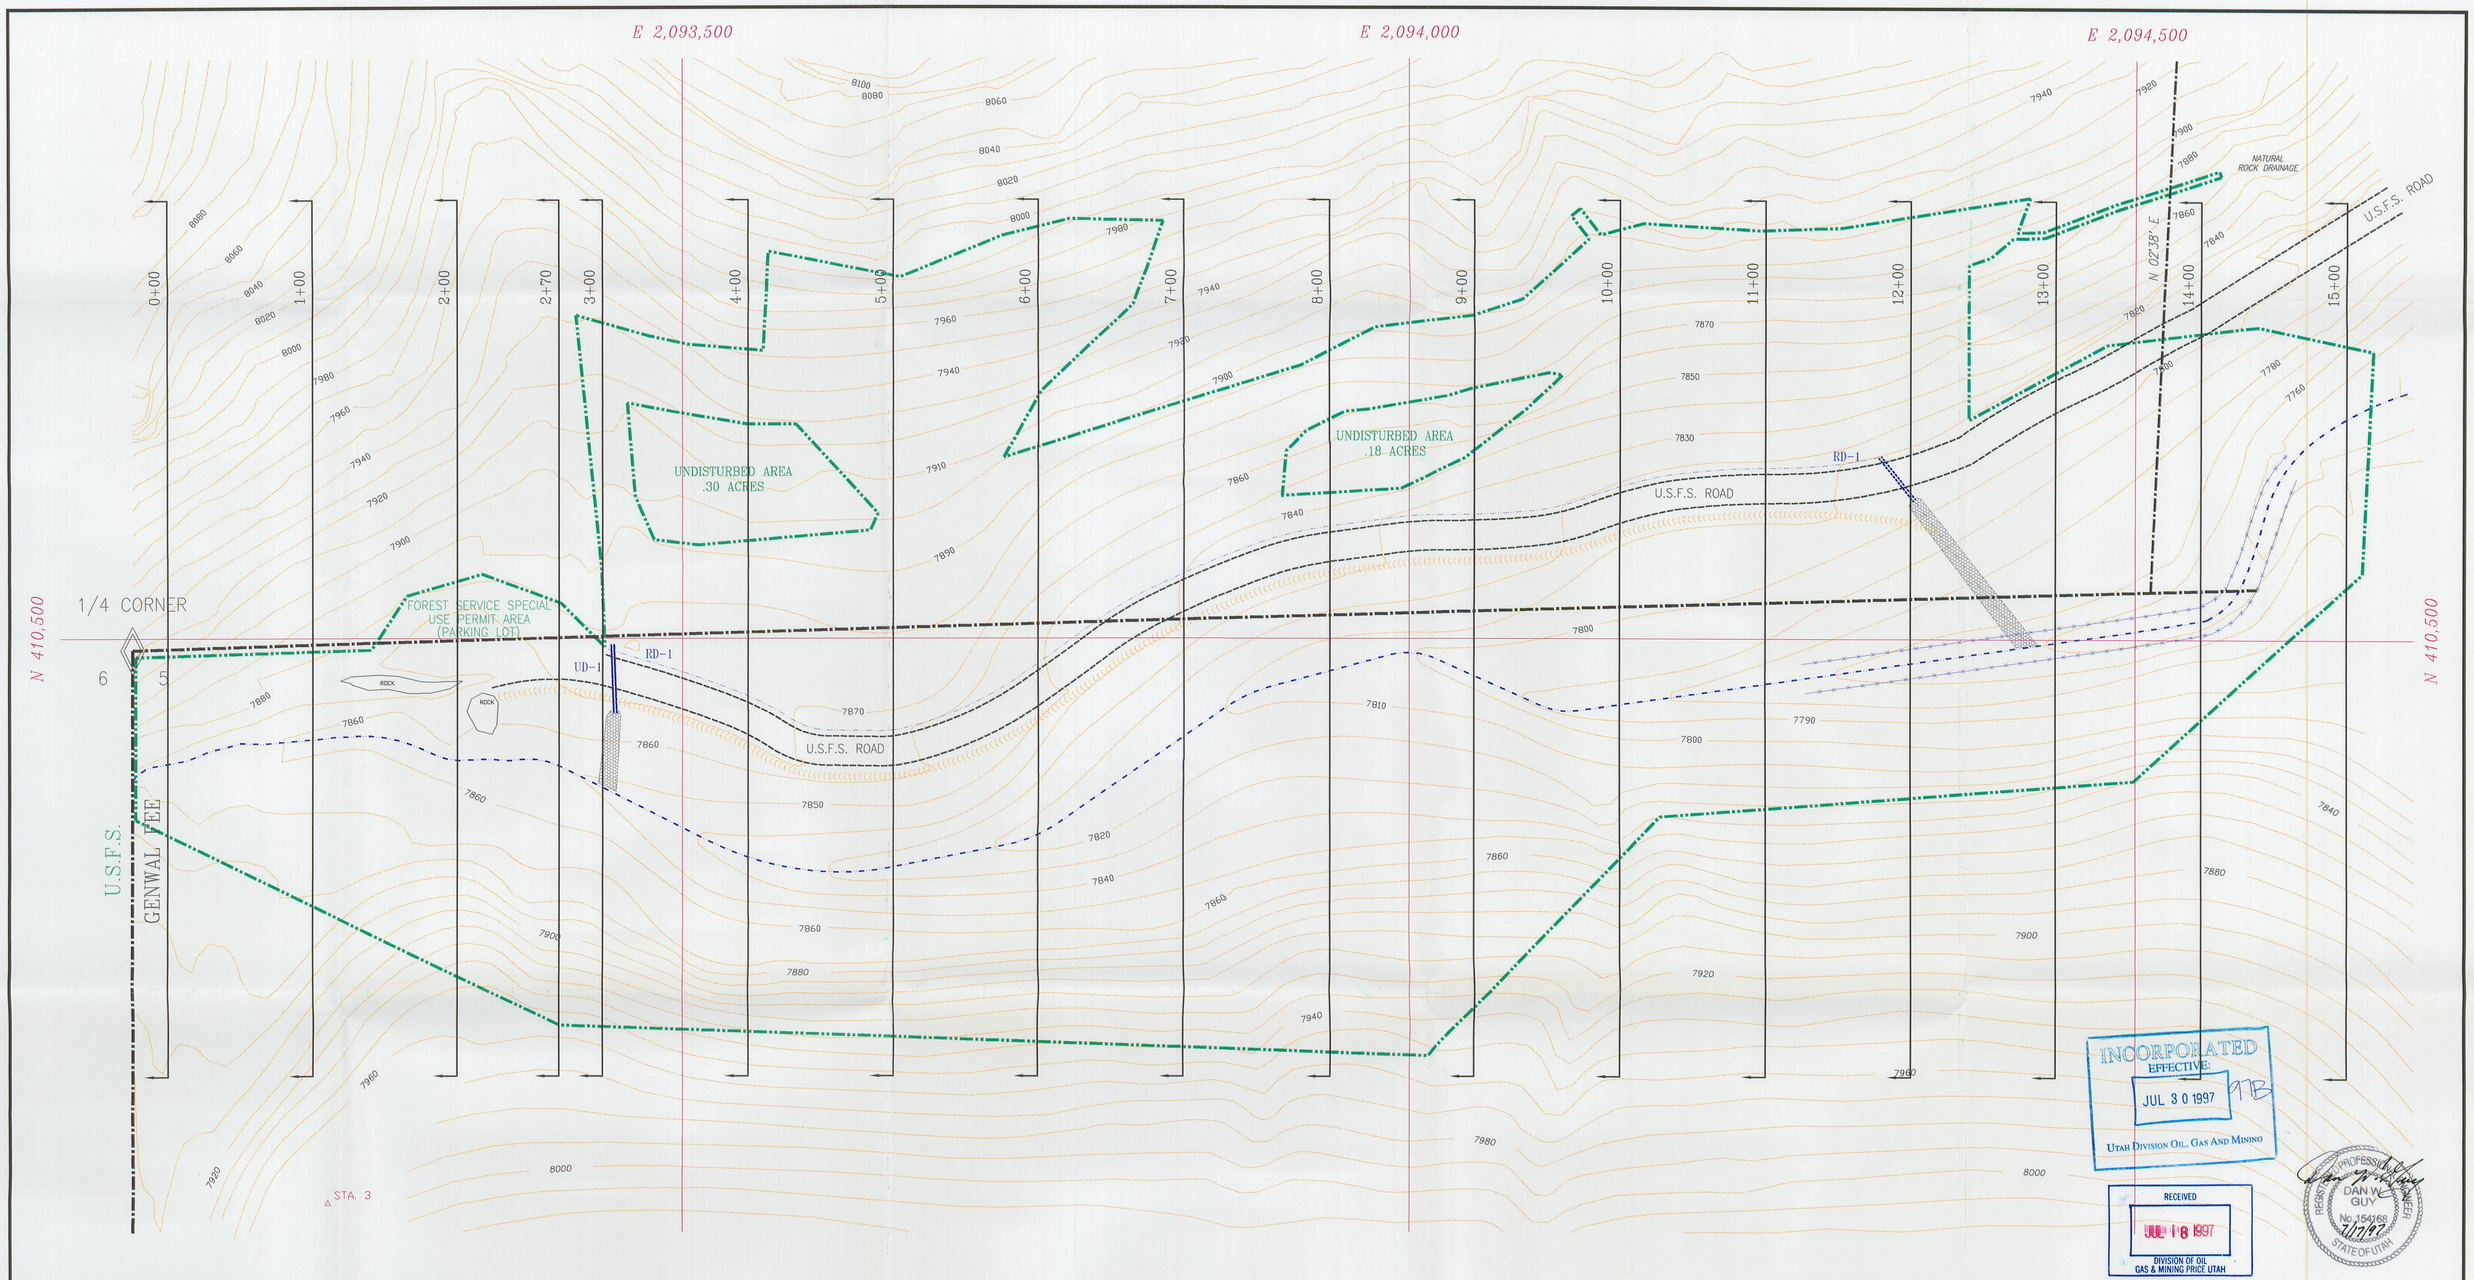

LEGEND:

- POTENTIAL EXTENT OF DISTURBANCE
- 10' CONTOUR
- CROSS-SECTION
- BERM
- ALTERNATE SEDIMENT CONTROL
- 6' Ø CULVERT

25' 0' 50' 100'

CONTOUR INTERVAL = 10'
PHOTOGRAPHY DATE = OCTOBER 25, 1989

NOTE:

1) STREAM BED WILL BE RETURNED AS IT PRESENTLY EXISTS.

<REVISIONS>

01/15/96	D.B.
12/11/96	D.B.
03/26/97	B.M.
06/27/97	J.S.
07/15/97	J.S.

GENWAL
RESOURCES, INC.
P.O. Box 1420 195 North 100 West Huntington, Utah
Telephone (801) 687-9813

CRANDALL CANYON MINE
RECLAMATION (PHASE II)

DRAWN BY:	ACAD REF: PHASEII2
DATE: 01/01/96	PLATE #: 5-17
SCALE: AS SHOWN	