113'-3"

110'-5"

4'-6"

2'

℄ INLET

2 WAY FLOP GATE

SILO / CRUSHER FEED CONVEYOR

20HP DRIVE

ACCESS LADDER (W/ SAFETY CAGE)

CRUSHER / CONVEYOR STARTER PANEL

14'-3"

SAFETY STOP SWITCH

2 STAGE CRUSHER (GENNOLACH MODEL 5160)

100HP DRIVE

4'-4"

CRUSHED COAL BY PASS CHUTE

LODDTON SILO

33'-3"

63'-3"

PIN CONNECTION

WELD PLATE w/ 2' ANCHOR IN ROCK

44'-0"

PIN CONNECTION

℄ TRUCK LOADOUT

TRUCK LOADOUT CONVEYOR

75HP DRIVE

47'-0"

COAL RECLAIM CONVEYOR (NOT SHOWN IN TRUE LOCATION)

COAL RECLAIM HOPPER

32'-0"

25HP DRIVE

HYDRAULIC 10HP PUMP ASSY.

SAFETY STOP SWITCH

10'-9"

13"

REMOTE START STOP SWITCH

18'-0"

14'-0"

8'

6"

CLAM SHELL GATES ASSY.

2'

ACTUAL LOAD TOUCH OF RECLAIM CONV.

10'-0"

33'-9"

16'-6"

28'-9"

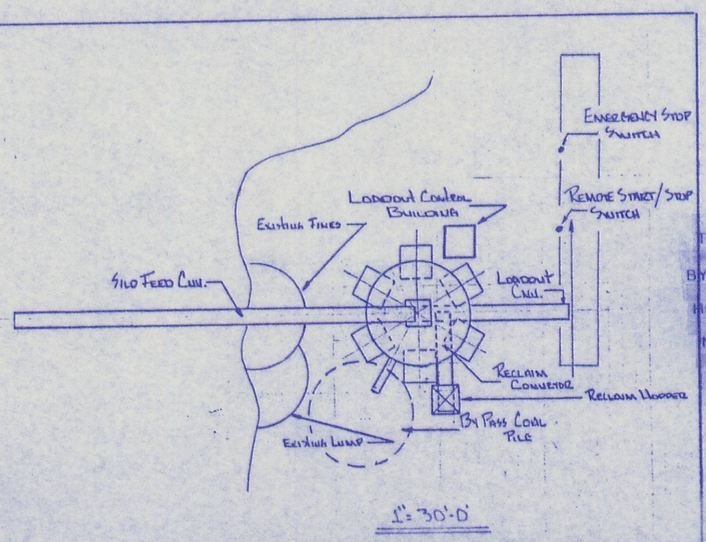

1" = 30'-0"

THIS MAP\DRAWING WAS NOT PREPARED BY ME NOR UNDER MY DIRECT SUPERVISION. HOWEVER, I CERTIFY THAT THIS MAP\DRAWING IS TRUE AND CORRECT TO THE BEST OF MY KNOWLEDGE

REGISTERED PROFESSIONAL ENGINEER — STATE OF UTAH

CERTIFIED DRAWING

SAVAGE FABRICATION CORP.
5250 SOUTH 300 WEST SUITE 200
SALT LAKE CITY, UTAH 84107

SCALE: 1" = 1'-0"	APPROVED BY	DRAWN BY M WOLFLEY
DATE:		

GENWALL COAL COMPANY
CRUSHING / STORAGE / TRUCK LOADOUT

5/18/90 REVISION. 3

DRAWING NUMBER GEN 15 - 1A

PLATE 5-6

-51-C-D01

TELEDYNE POST 18BA-15 – 18 x 24