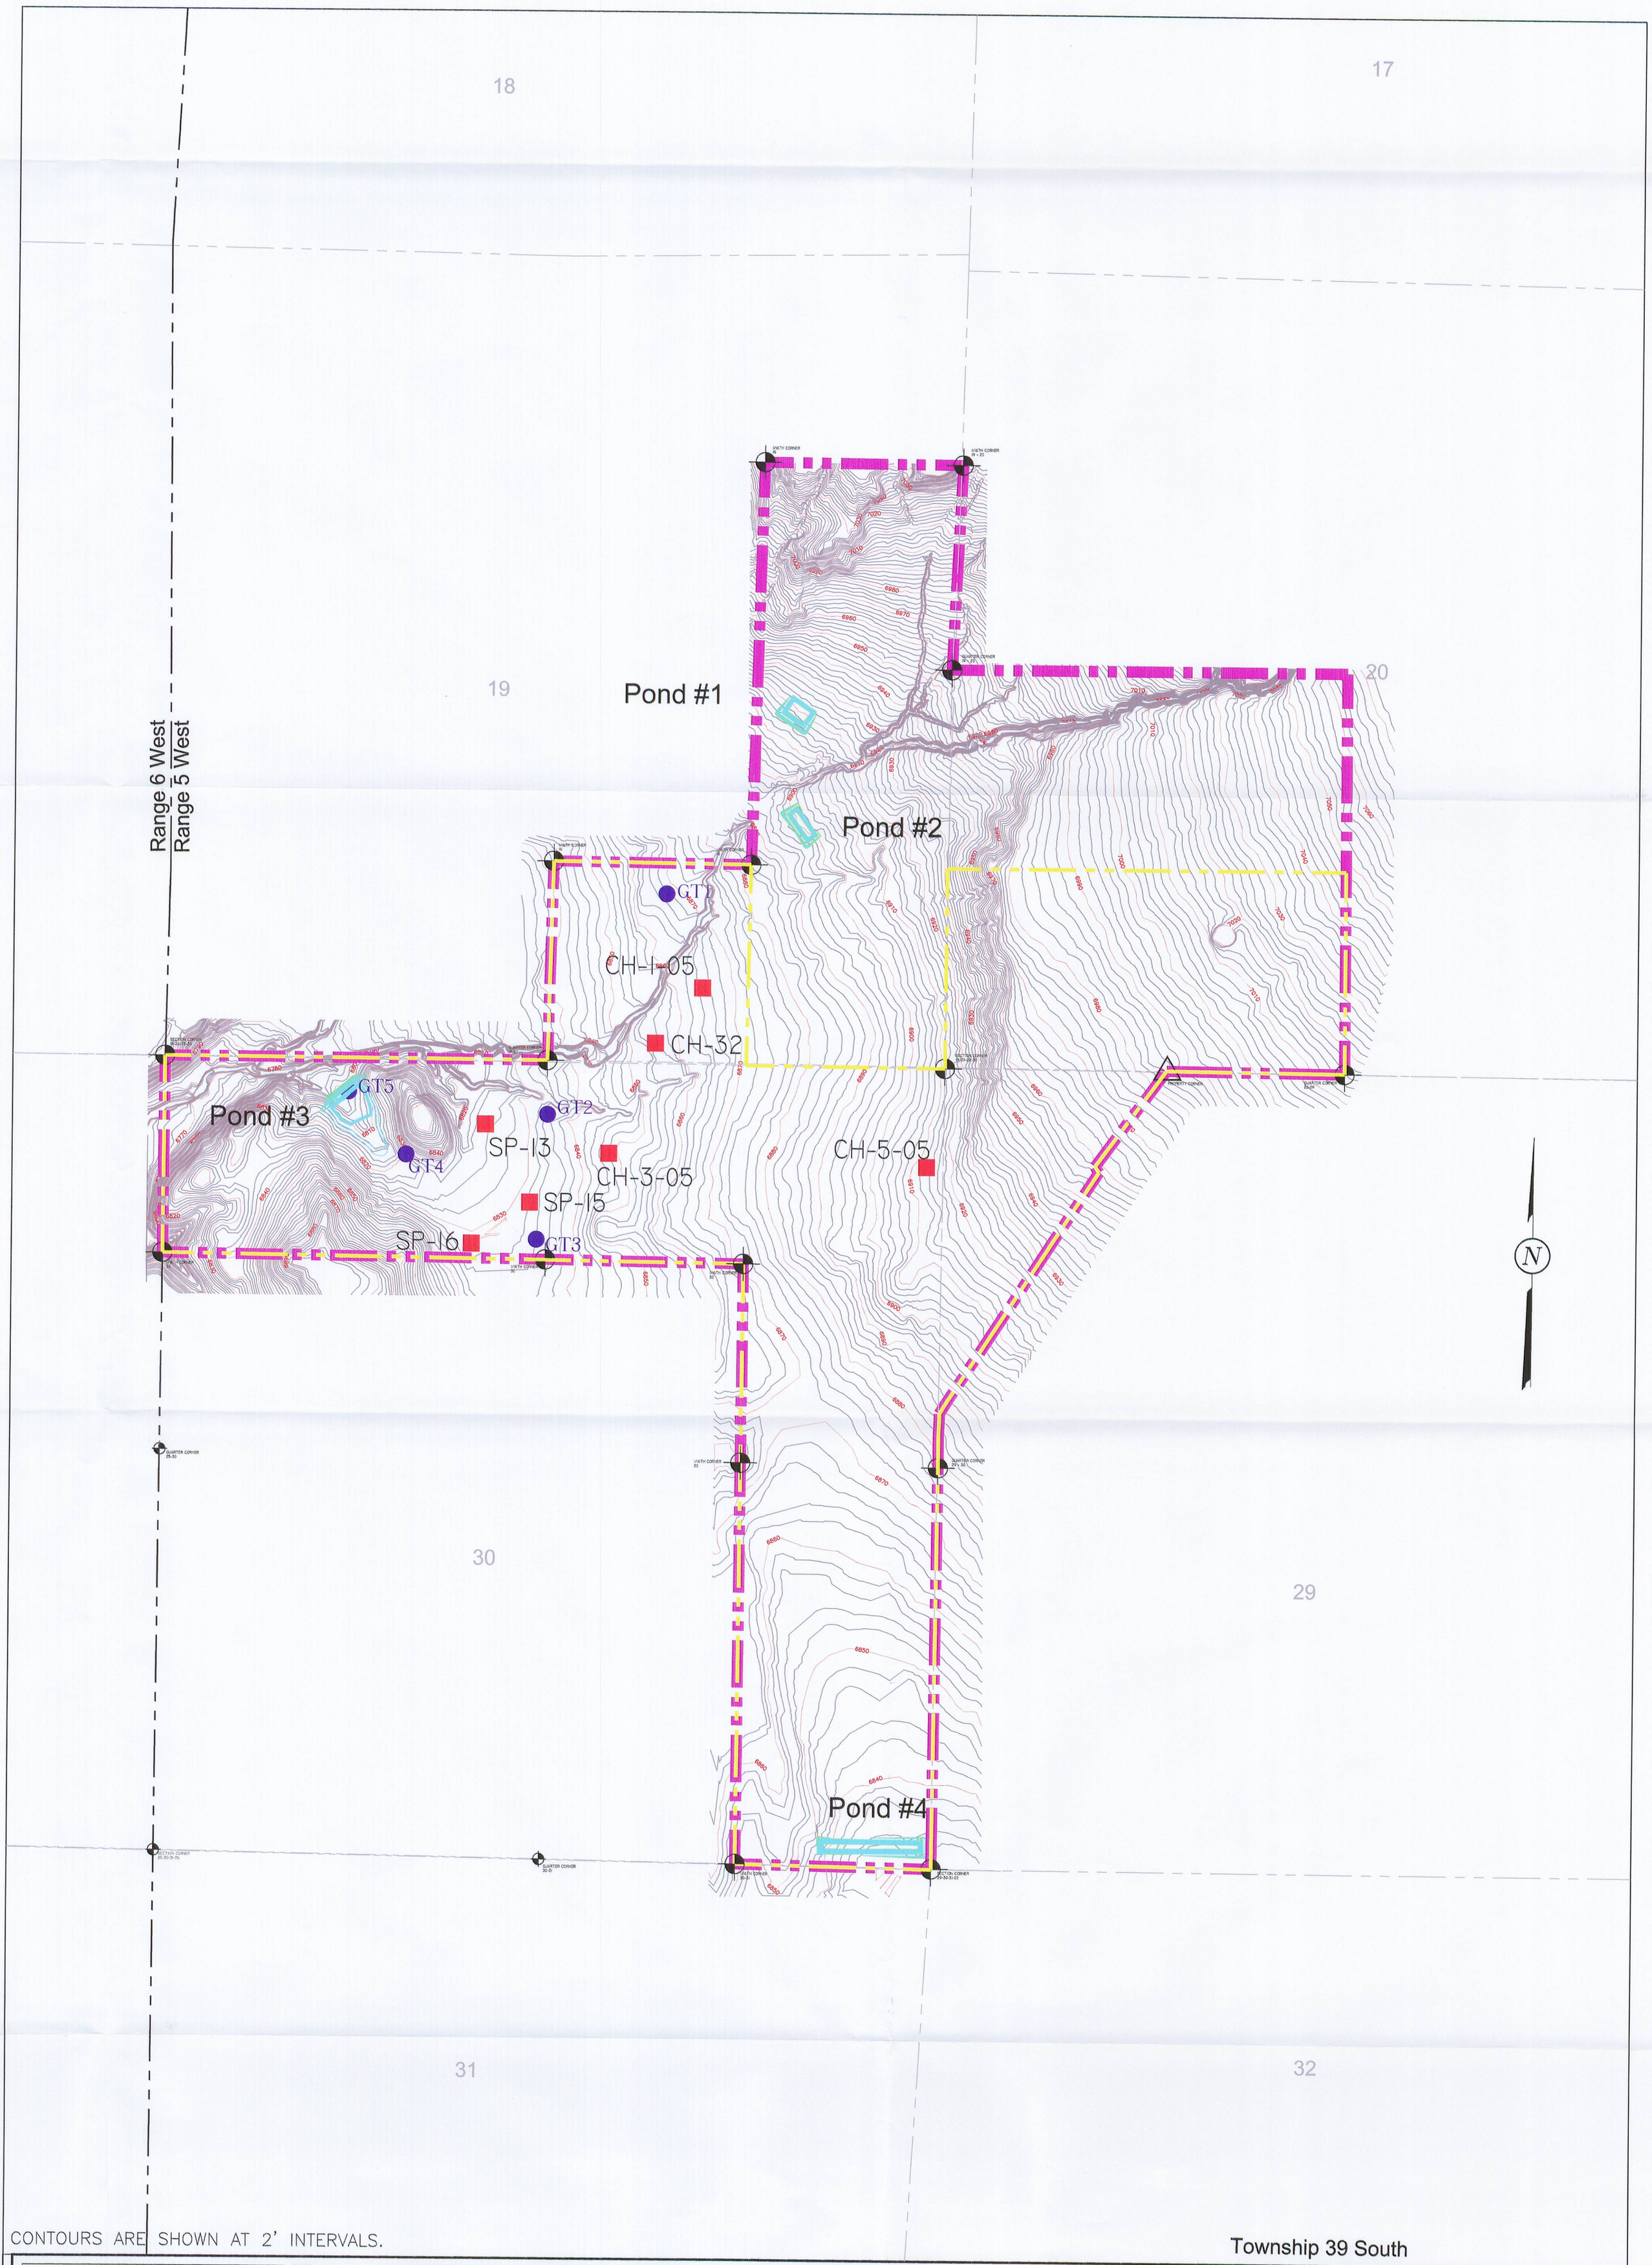

CONTOURS ARE SHOWN AT 2' INTERVALS.

Township 39 South

LEGEND:

- PROJECT AREA
- PRIVATE COAL OWNERSHIP
- COAL LINE BOUNDARY
- SECTION LINE
- FOUND SECTION CORNER
- FOUND PROPERTY CORNER

DRAWN BY:	CHECKED BY:
C. McCOURT J. STANSFIELD	CRM/APC
DRAWING:	DATE:
5-39	4/20/07
	SCALE:
	1" = 500'
JOB NUMBER:	SHEET
1400	

REVISIONS

DATE:	BY:

GEOTECH SAMPLES/ DRILLING LOCATIONS

RECEIVED
JUN 14 2007
DIV. OF OIL, GAS & MINING

COAL HOLLOW PROJECT
ALTON, UTAH

DRAWING: 5-39

Registered Professional Engineer
275875-2202
CHRIS R. McCOURT
6-2-07
State of Utah

Alton Coal Development
Coal Hollow Project
615 North, 400 East
P.O. Box 1230
Huntington, Utah 84528
Phone (435)687-5310
Fax (435)687-5311