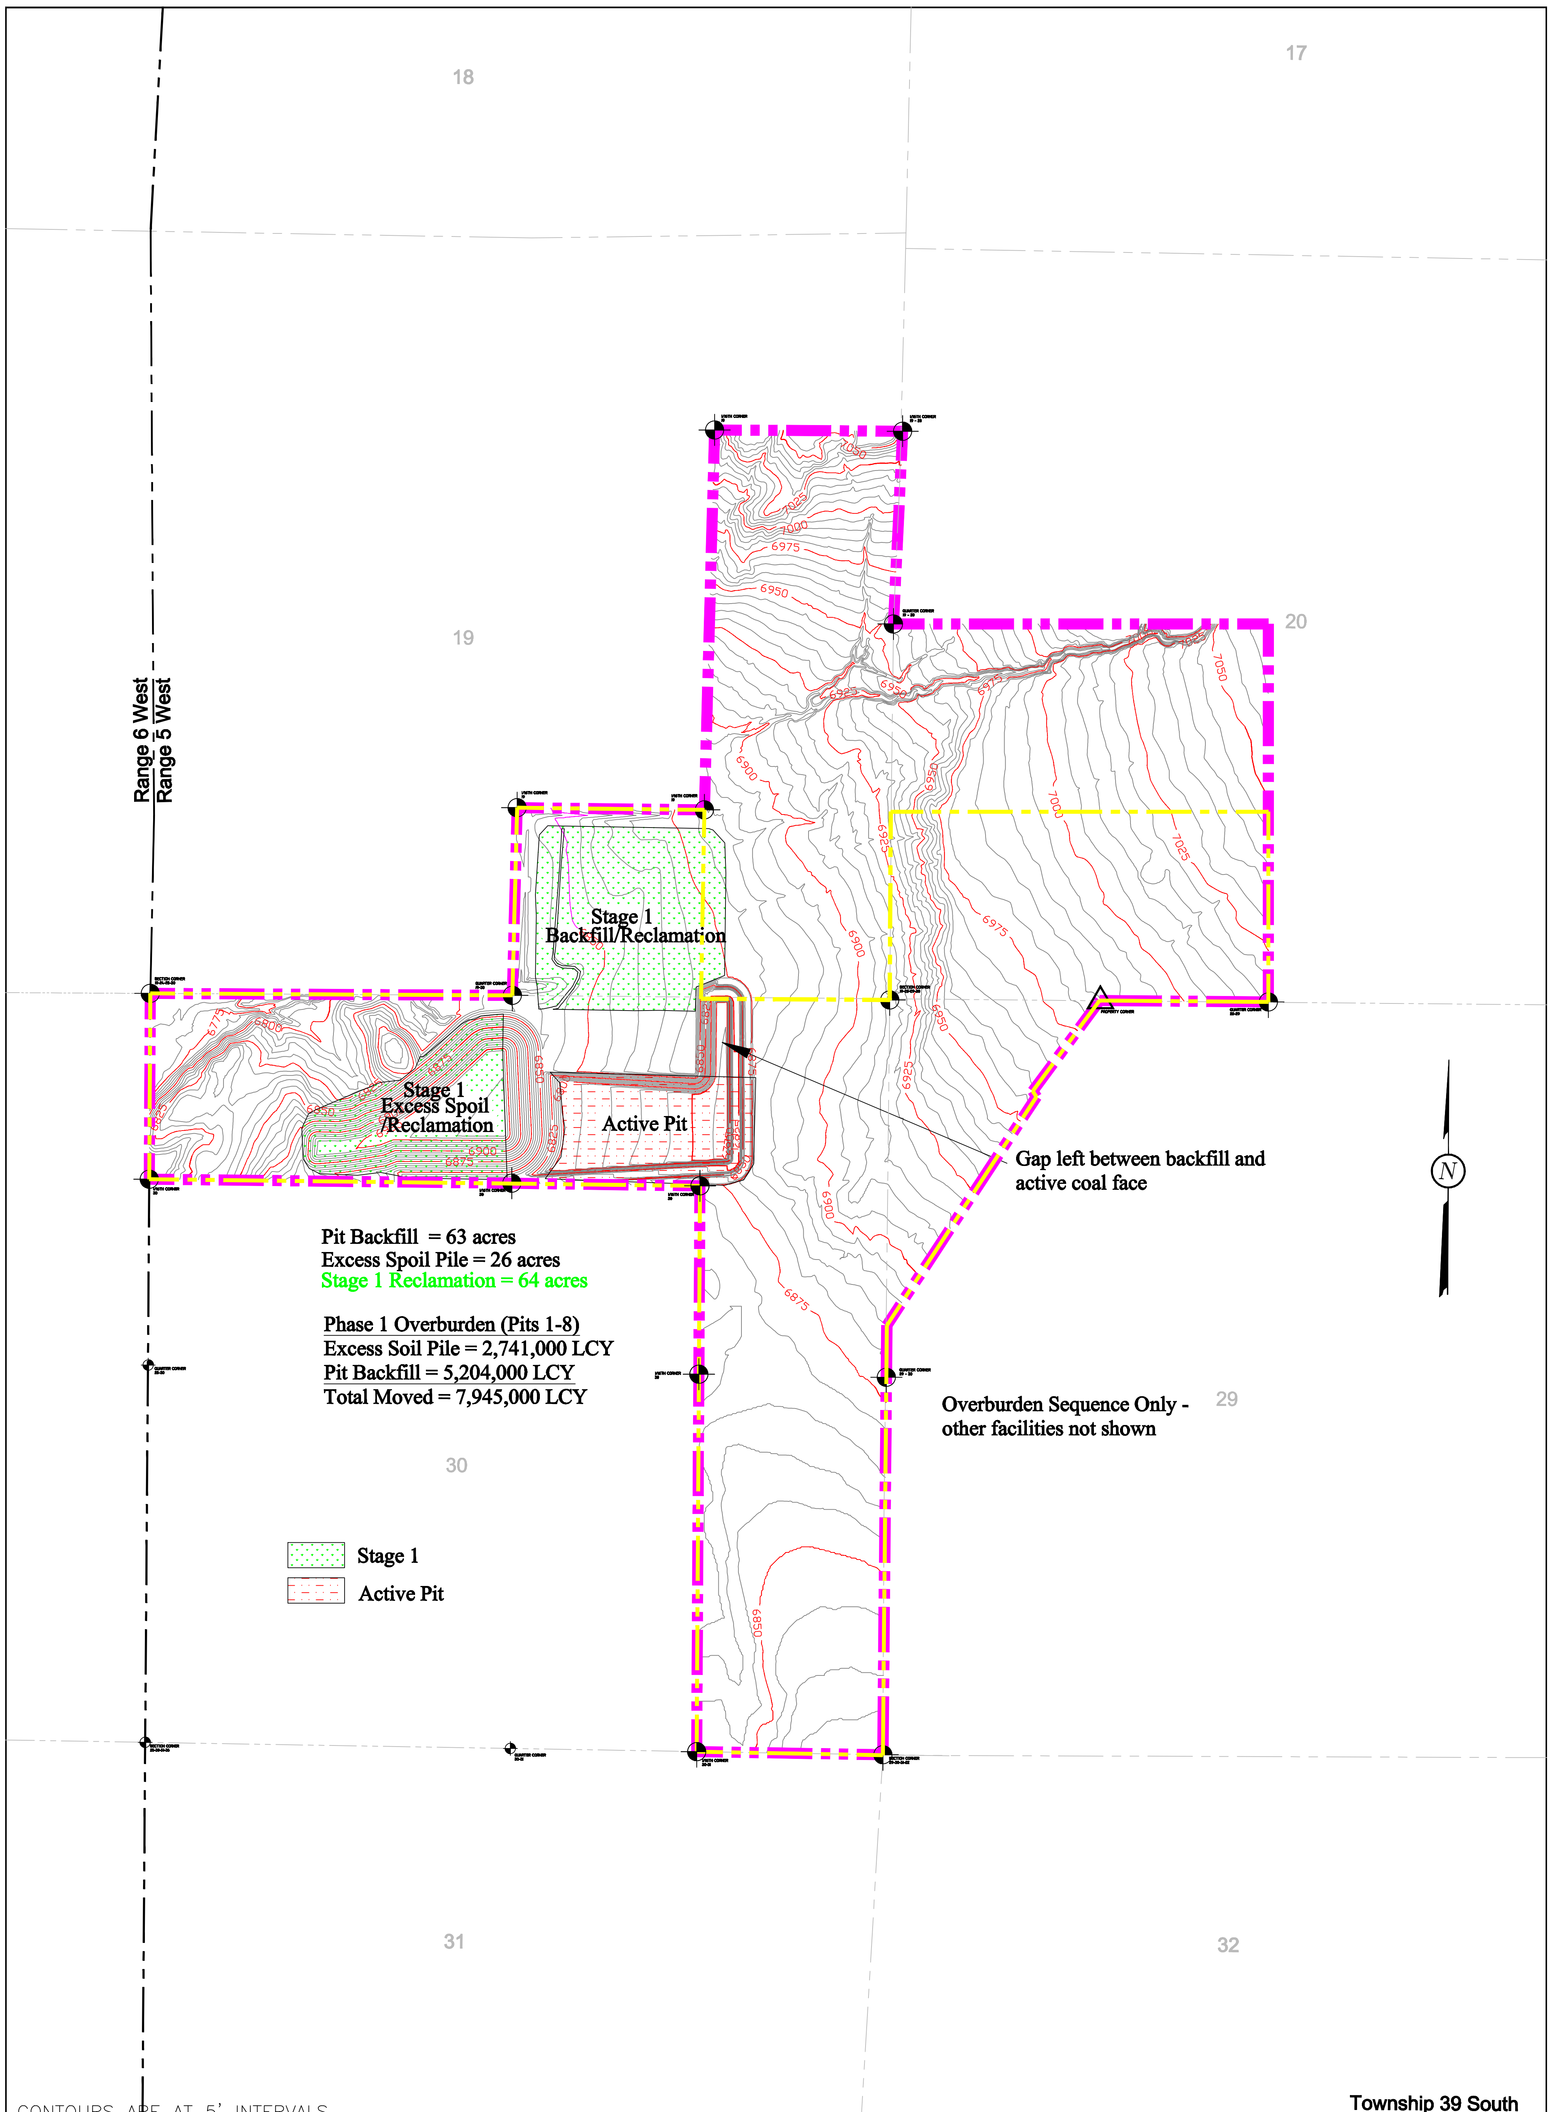

CONTOURS ARE AT 5' INTERVALS.

Township 39 South

LEGEND:
- PROJECT AREA
- PRIVATE COAL OWNERSHIP
- COAL LINE BOUNDARY
- SECTION LINE
- FOUND SECTION CORNER
- FOUND PROPERTY CORNER

DRAWN BY:	CHECKED BY:
C. McCOURT	CRM/APC
DRAWING: 5-17	DATE: 4/20/07
	SCALE: 1" = 500'
JOB NUMBER: 1400	SHEET

REVISIONS

DATE:	BY:

OVERBURDEN REMOVAL STAGE 1

COAL HOLLOW PROJECT
ALTON, UTAH

DRAWING: 5-17

275875-2202
CHRIS R. McCOURT

Alton Coal Development
Coal Hollow Project
615 North, 400 East
P.O. Box 1230
Huntington, Utah 84528
Phone (435)687-5310
Fax (435)687-5311