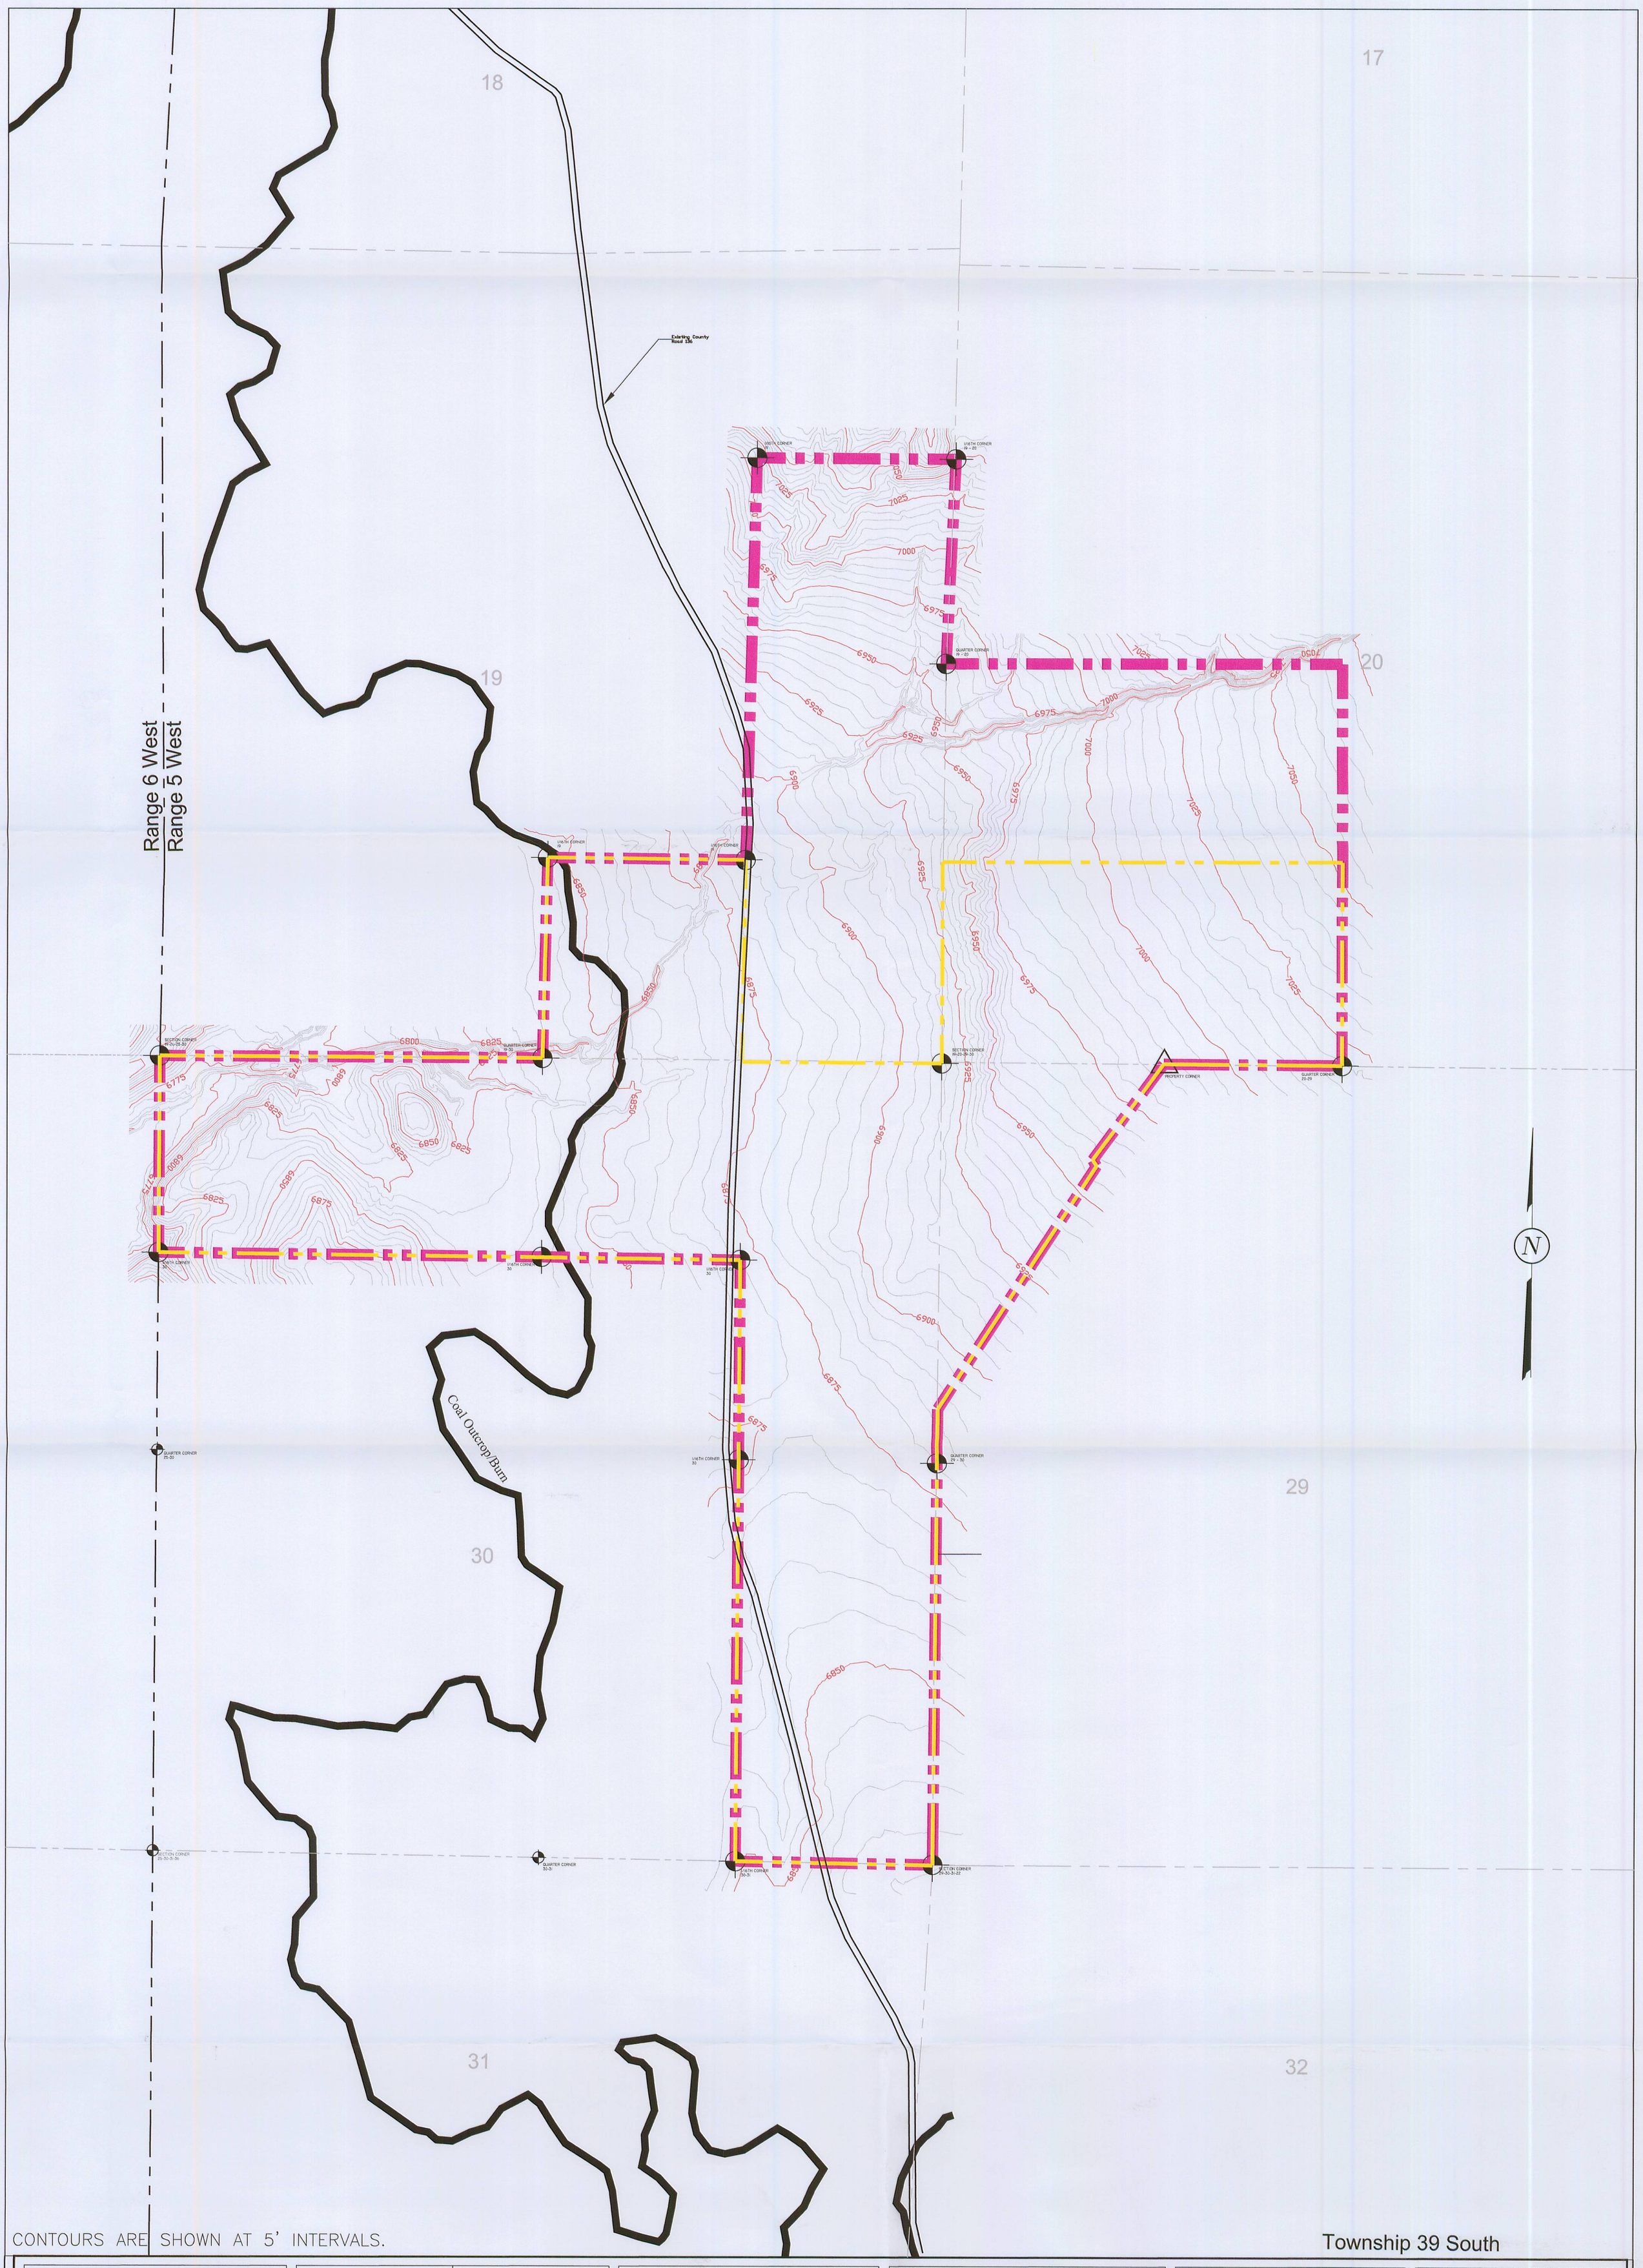

CONTOURS ARE SHOWN AT 5' INTERVALS.

LEGEND:

- PERMIT BOUNDARY
- PRIVATE COAL OWNERSHIP
- COAL LINE BOUNDARY
- SECTION LINE
- FOUND SECTION CORNER
- FOUND PROPERTY CORNER

DRAWN BY:	CHECKED BY:
J. STANSFIELD C. McCOURT	GG
DRAWING: 5-1	DATE: 04/20/07
	SCALE: 1" = 500'
JOB NUMBER: 1400	SHEET

REVISIONS

DATE:	BY:
11/26/08	CRM

PRE-MINING TOPOGRAPHY

COAL HOLLOW PROJECT
ALTON, UTAH

DRAWING: 5-1

File in:
☐ Confidential
☒ Shelf
☐ Expandable
Refer to Record No 0144 Date 12/8/2008
In C0250005, 2008, for coming
For additional information Confidential

Registered Professional Engineer
275875-2202
CHRIS R. McCOURT
State of Utah

Alton Coal Development
Coal Hollow Project
463 North 100 West, Suite 1
Cedar City, Utah 84720
Phone (435)867-5331
Fax (435)867-1192

RECEIVED
DEC 2 2 2008
DIV. OF OIL, GAS & MINING