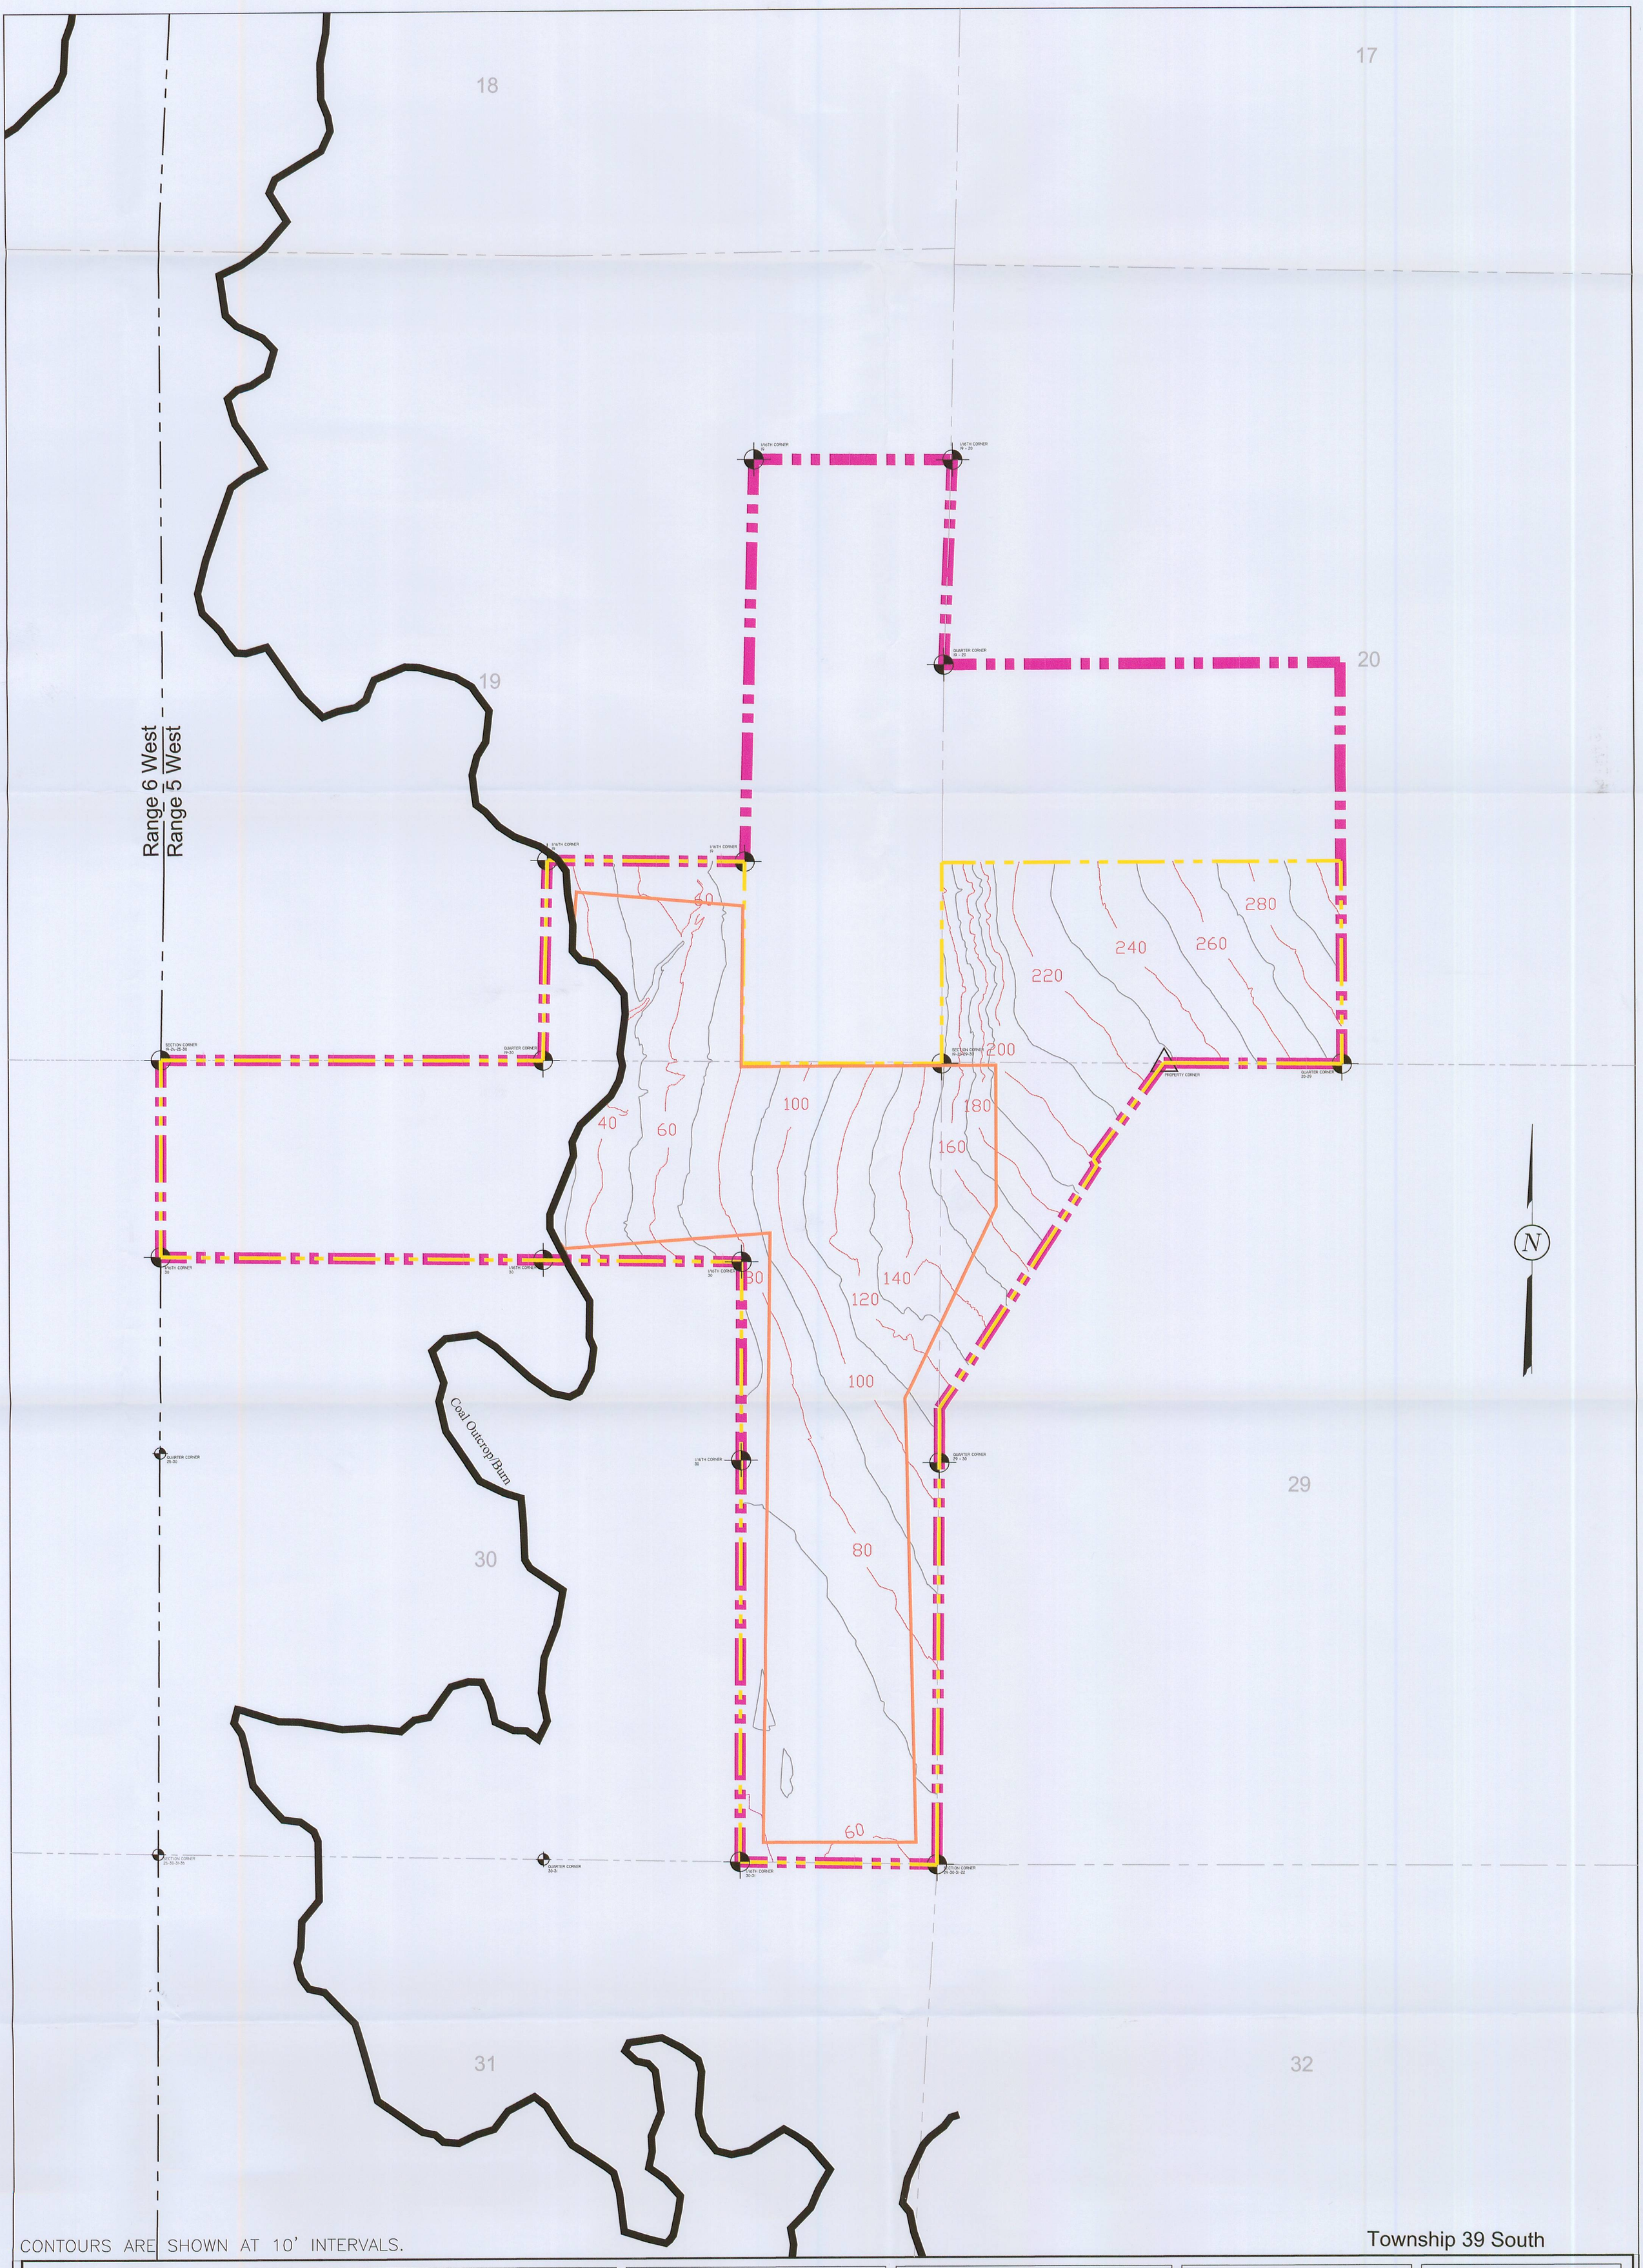

CONTOURS ARE SHOWN AT 10' INTERVALS.

LEGEND:

- PERMIT BOUNDARY
- PRIVATE COAL OWNERSHIP
- COAL LINE BOUNDARY
- COAL RECOVERY LINE
- SECTION LINE
- FOUND SECTION CORNER
- FOUND PROPERTY CORNER

DRAWN BY:	CHECKED BY:
C. McCOURT	GG
DRAWING: 5-15	DATE: 4/20/07
	SCALE: 1" = 500'
JOB NUMBER: 1400	SHEET

REVISIONS

DATE:	BY:
9/16/08	CRM

OVERBURDEN ISOPACH

COAL HOLLOW PROJECT
ALTON, UTAH

DRAWING: 5-15

File in:
☐ Confidential
☒ Shelf
☐ Expandable
Refer to Record No. 0144 Date 12/18/08
In C 0/5 0025 Incoming
For additional information Confidential

Registered Professional Engineer
275875-2202
CHRIS R. McCOURT
12-14-08
State of Utah

Alton Coal Development
Coal Hollow Project
463 North 100 West, Suite 1
Cedar City, Utah 84720
Phone (435)867-5331
Fax (435)867-1192

RECEIVED
DEC 22 2008
DIV. OF OIL, GAS & MIN