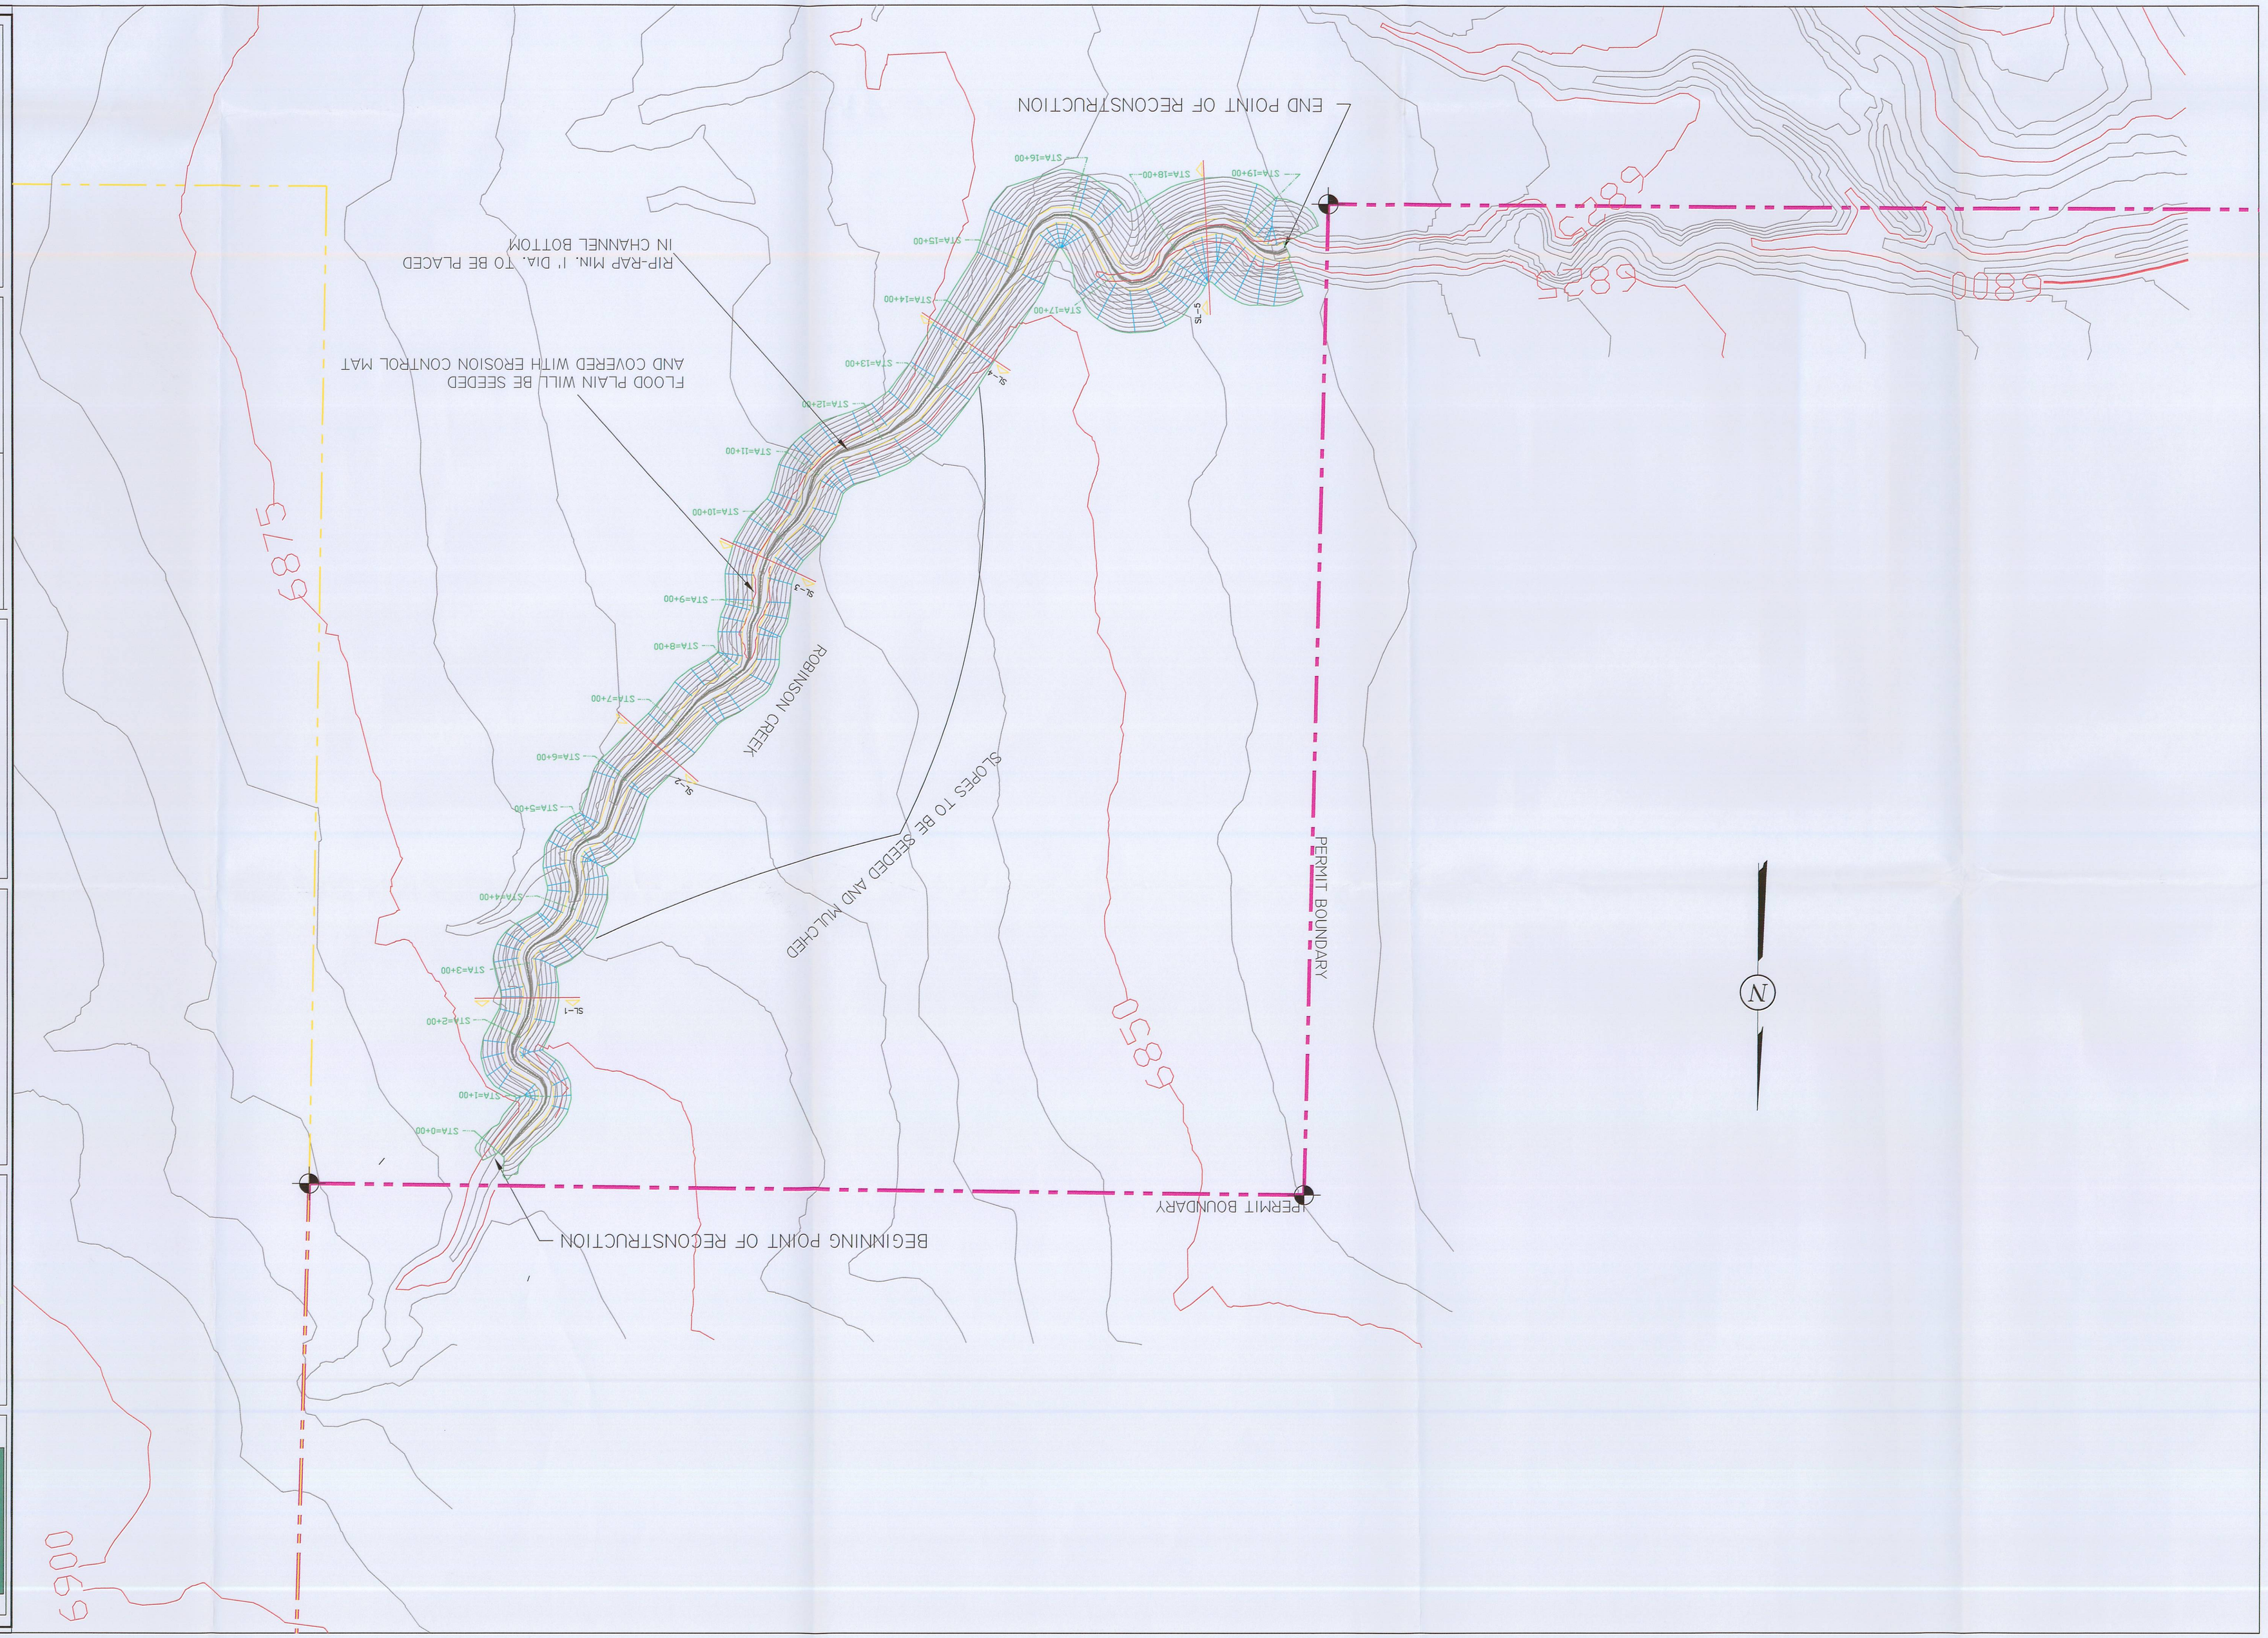


LEGEND:

PERMIT BOUNDARY

FEDERAL COAL OWNERSHIP

FOUND SECTION CORNER

| | |
|---|---|
| DRAWN BY: C. McCOURT | CHECKED BY: GG |
| DRAWING: 5-20A | DATE: 11/12/08 |
| | SCALE: 1" = 100' |
| JOB NUMBER: 1400 | SHEET |

REVISIONS

| DATE: | BY: |
|---|---|
| | |

# ROBINSON CREEK RECONSTRUCTION PLAN VIEW

COAL HOLLOW PROJECT
ALTON, UTAH

DRAWING: 5-20A

File in: Confidential / Shelf / Expandable
Refer to Record No. 0144 Date 12/18/08
In Cause No. 2/2/2 Dwn. Chris McCourt
For additional information

Registered Professional Engineer
275875-2202
CHRIS R. McCOURT
Date of Issue 12-17-08

Alton Coal Development
Coal Hollow Project

463 North 100 West, Suite 1
Cedar City, Utah 84720
Phone (435)867-5331
Fax (435)867-1192

RECEIVED
DEC 2 2 2008
DIV. OF OIL, GAS & M