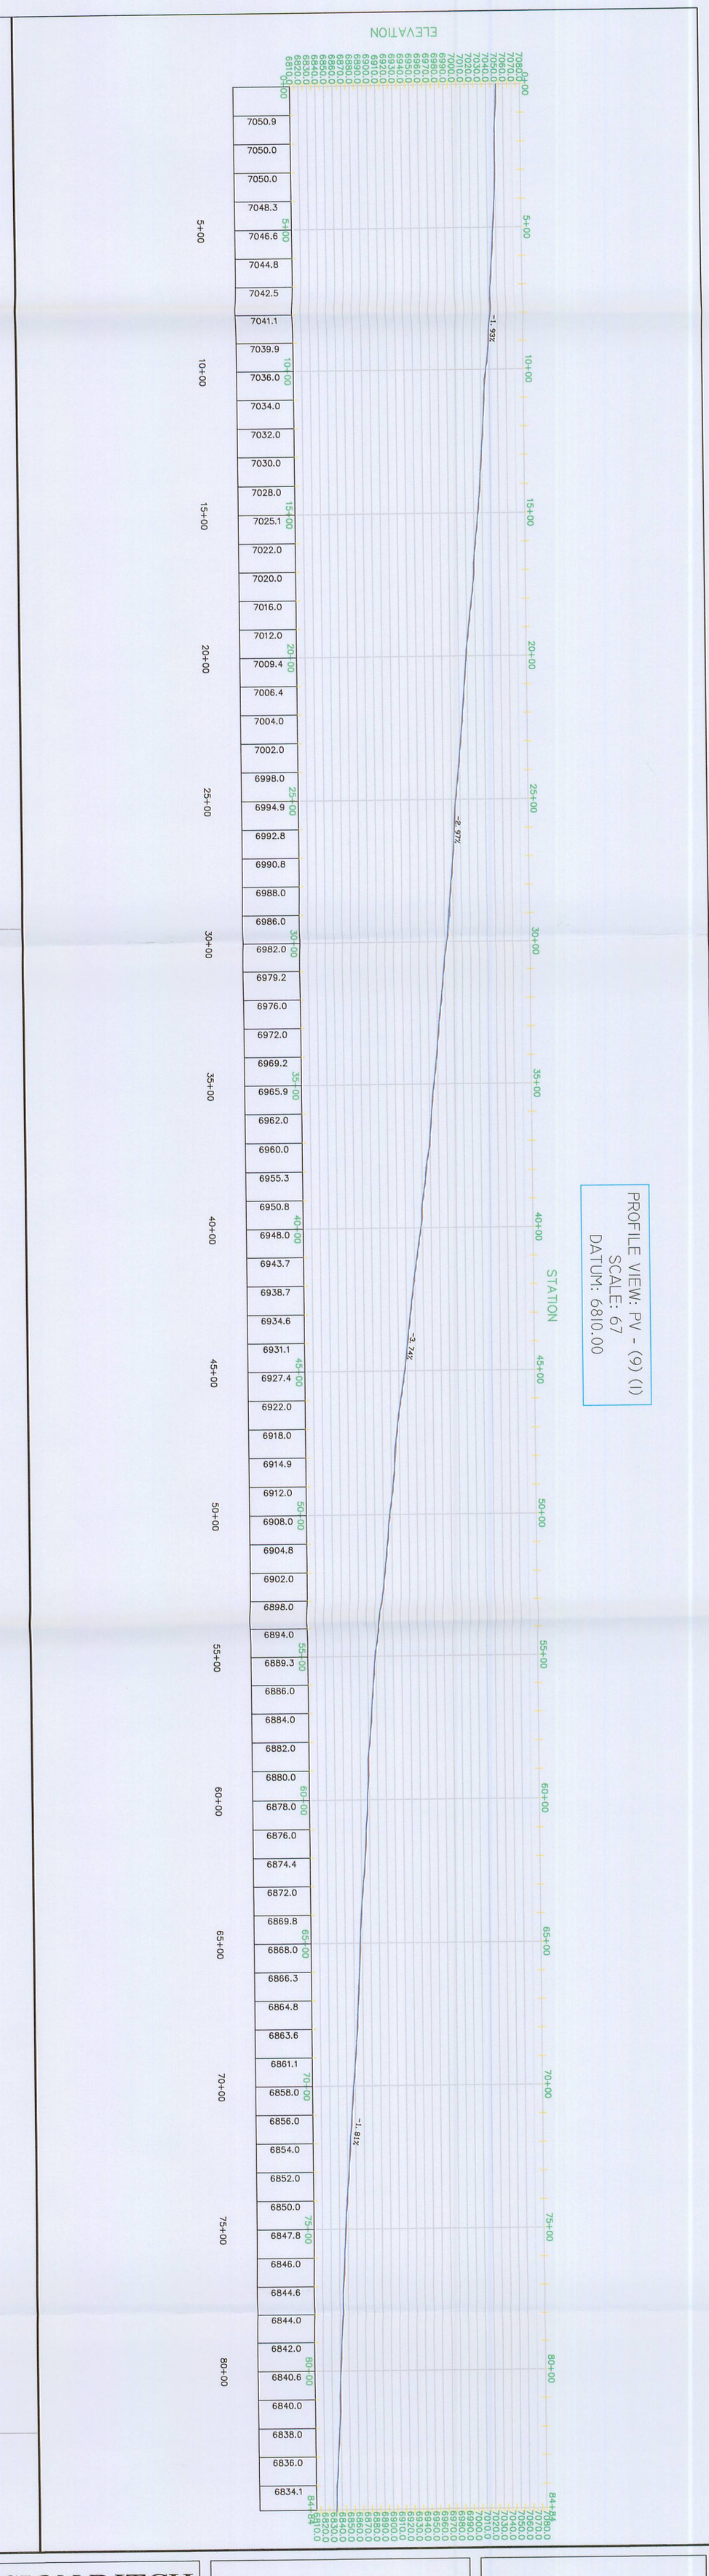


LEGEND:

- PERMIT BOUNDARY
- PRIVATE COAL OWNERSHIP
- SECTION LINE
- FOUND SECTION CORNER
- FOUND PROPERTY CORNER
- DIVERSION DITCHES
- PROPOSED SEDIMENT IMPOUNDS

| DRAWN BY: | CHECKED BY: |
|---|---|
| J. STANSFIELD | CRM |
| DRAWING: 5-33 | DATE: 4/20/07 |
| | SCALE: 1" = 300' |
| JOB NUMBER: 1400 | SHEET |

REVISIONS

| DATE: | BY: |
|---|---|
| 12/02/08 | CRM |

# DIVERSION DITCH 1 DETAILS

COAL HOLLOW PROJECT
ALTON, UTAH

DRAWING: 5-33

Registered Professional Engineer
275875-2202
CHRIS R. McCOURT
12-15-08
State of Utah

File in:
☐ Confidential
☒ Shelf
☐ Expandable
Refer to Record No. 0144 Date 12/8/2008
In C0350025 2008, Incoming!
For additional information Confidential

ALTON COAL DEVELOPMENT
Coal Hollow Project


463 North 100 West, Suite 1
Cedar City, Utah 84720
Phone (435)867-5331
Fax (435)867-1192



RECEIVED
DEC 2 2 200
DIV. OF OIL, GAS & M