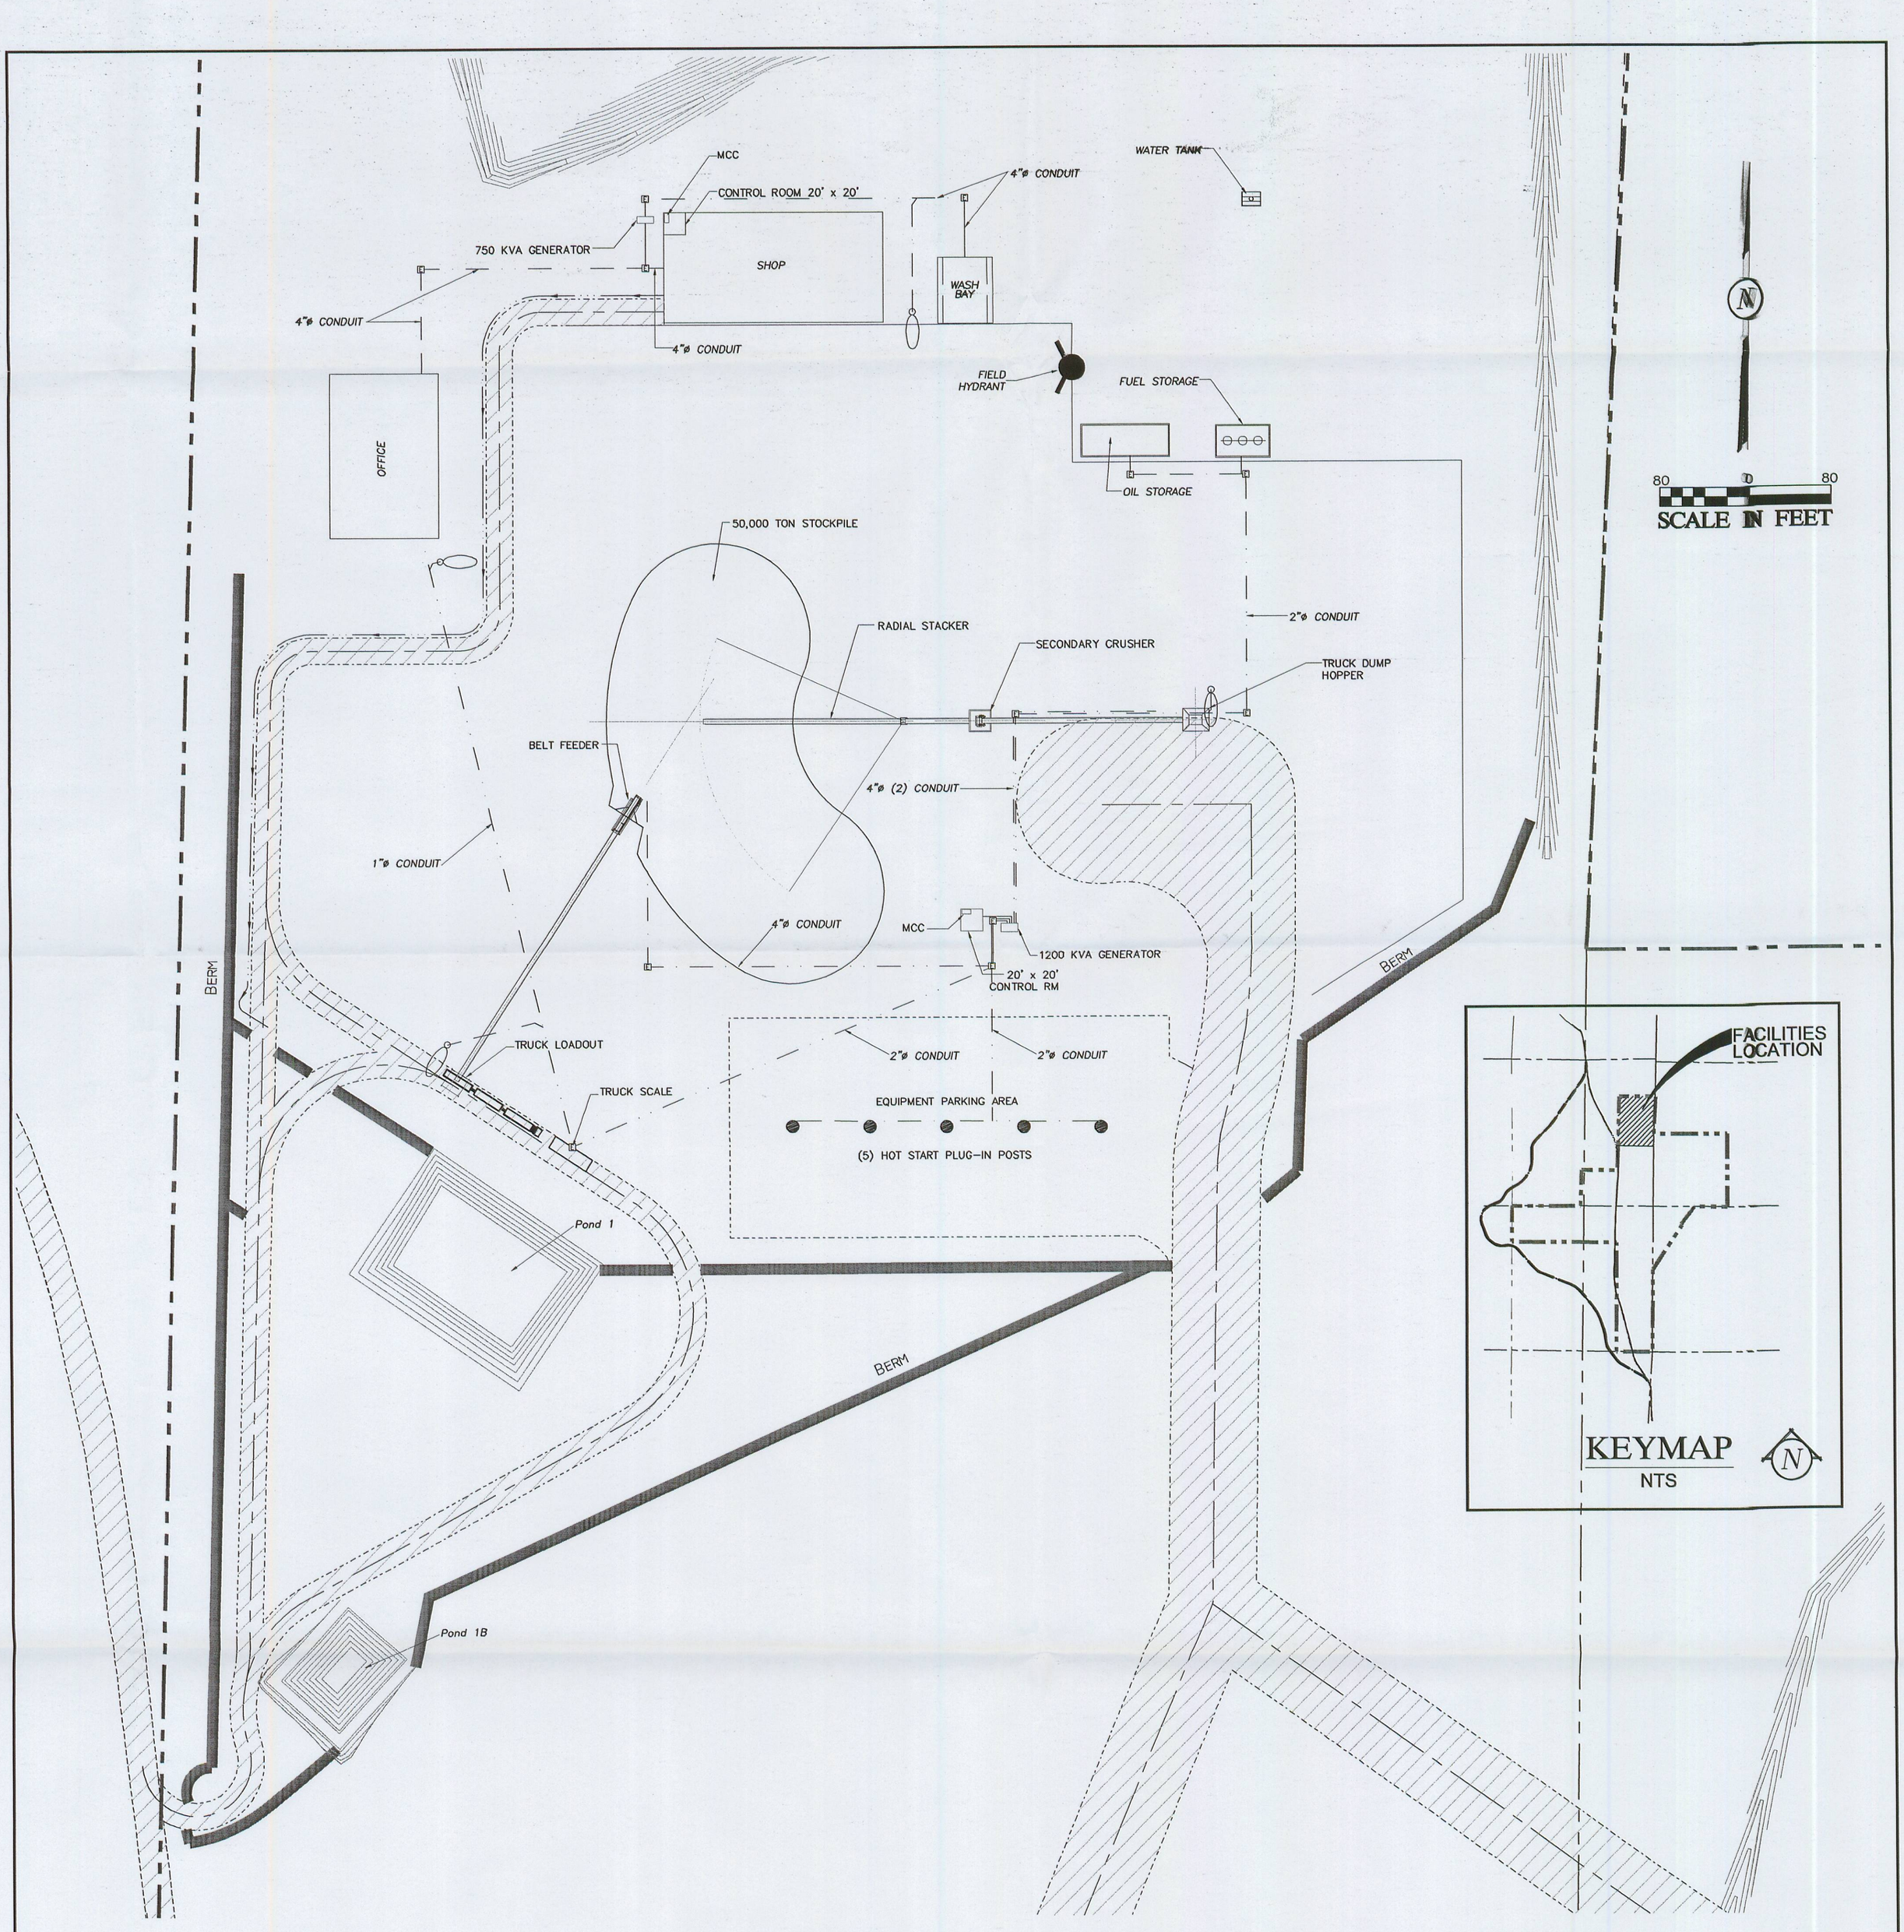

FACILITIES SITE PLAN VIEW
SCALE: 1" = 80'

NOTE: NOT DESIGNED FOR CONSTRUCTION, FOR BONDING PURPOSES ONLY.

LEGEND:
- PROJECT AREA
- PRIVATE COAL OWNERSHIP
- COAL RECOVERY LINE
- SECTION LINE
- ELECTRICAL CONDUIT
- 200 W LIGHT POLE
- E ELECTRICAL PULLBOX
- DIVERSION DITCHES
- CENTERLINE
- WATER TANK / WELL

DRAWN BY:	CHECKED BY:
C. McCOURT G. Grossman	CRM/WES
DRAWING: 5-8B	DATE: 11/10/08
	SCALE: 1" = 80'
JOB NUMBER: 1400	SHEET

REVISIONS

DATE:	BY:

FACILITIES & STRUCTURES

ELECTRICAL

COAL HOLLOW PROJECT
ALTON, UTAH

DRAWING: 5-8B

File in:
☐ Confidential
☒ Shelf
☐ Expandable
Refer to Record No 0144 Date 12/22/2008
In C0025/0025, 2008, Incoming
For additional information Confidential

Registered Professional Engineer
354279-2202
WILLIAM E. SPITZENBERG
12/08/08
State of Utah

Alton Coal Development
Coal Hollow Project
463 North 100 West, Suite 1
Cedar City, Utah 84720
Phone (435) 867-5331
Fax (435) 867-1192

RECEIVED
DEC 22 2008
DIV. OF OIL, GAS & MINING

C:\documents and settings\glenn\my documents\80710\1 Alton Coal Development\dwg\5-4_5-5_5-8B.dwg, 12/5/2008 12:51 PM, glenn, \\BULLOCH1801\Xerox Wide Format Print System 8830