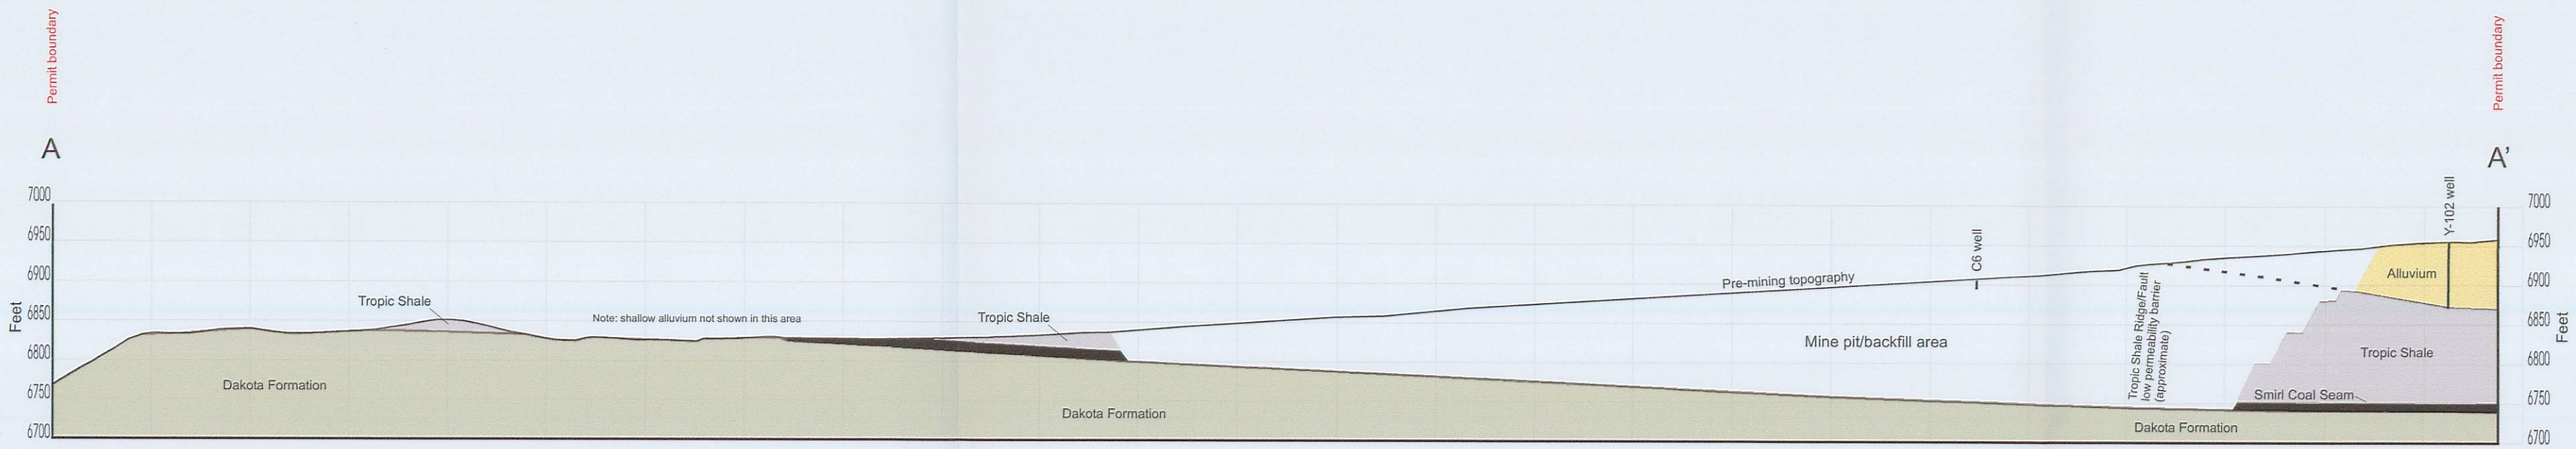

Note: This cross-section shows the proposed Pit 15 area. Pit 15 is the easternmost pit.

0 500 1,000
Feet

2x vertical exaggeration

Cross-section plan view location map.

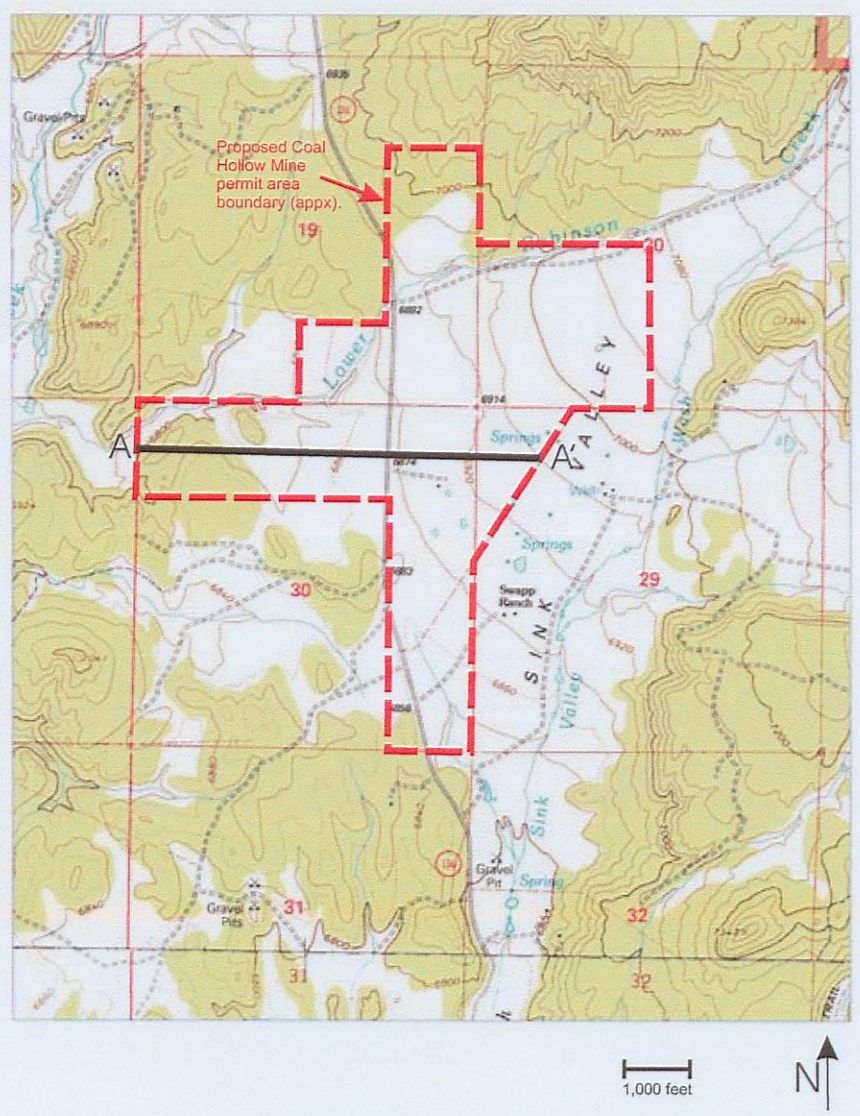

LICENSED PROFESSIONAL GEOLOGIST
ERIK CARL PETERSEN
No. 5370 61 2250
STATE OF UTAH
20Dec08

Drawing 7-6 Cross-section showing the proposed Coal Hollow Mine workings in Pit 15.

File in:
☐ Confidential
☒ Shelf
☐ Expandable
Refer to Record No. 0144 Date 12/18/2008
In C/0250005 2008 Incoming
For additional information Confidential

RECEIVED
DEC 22 2008