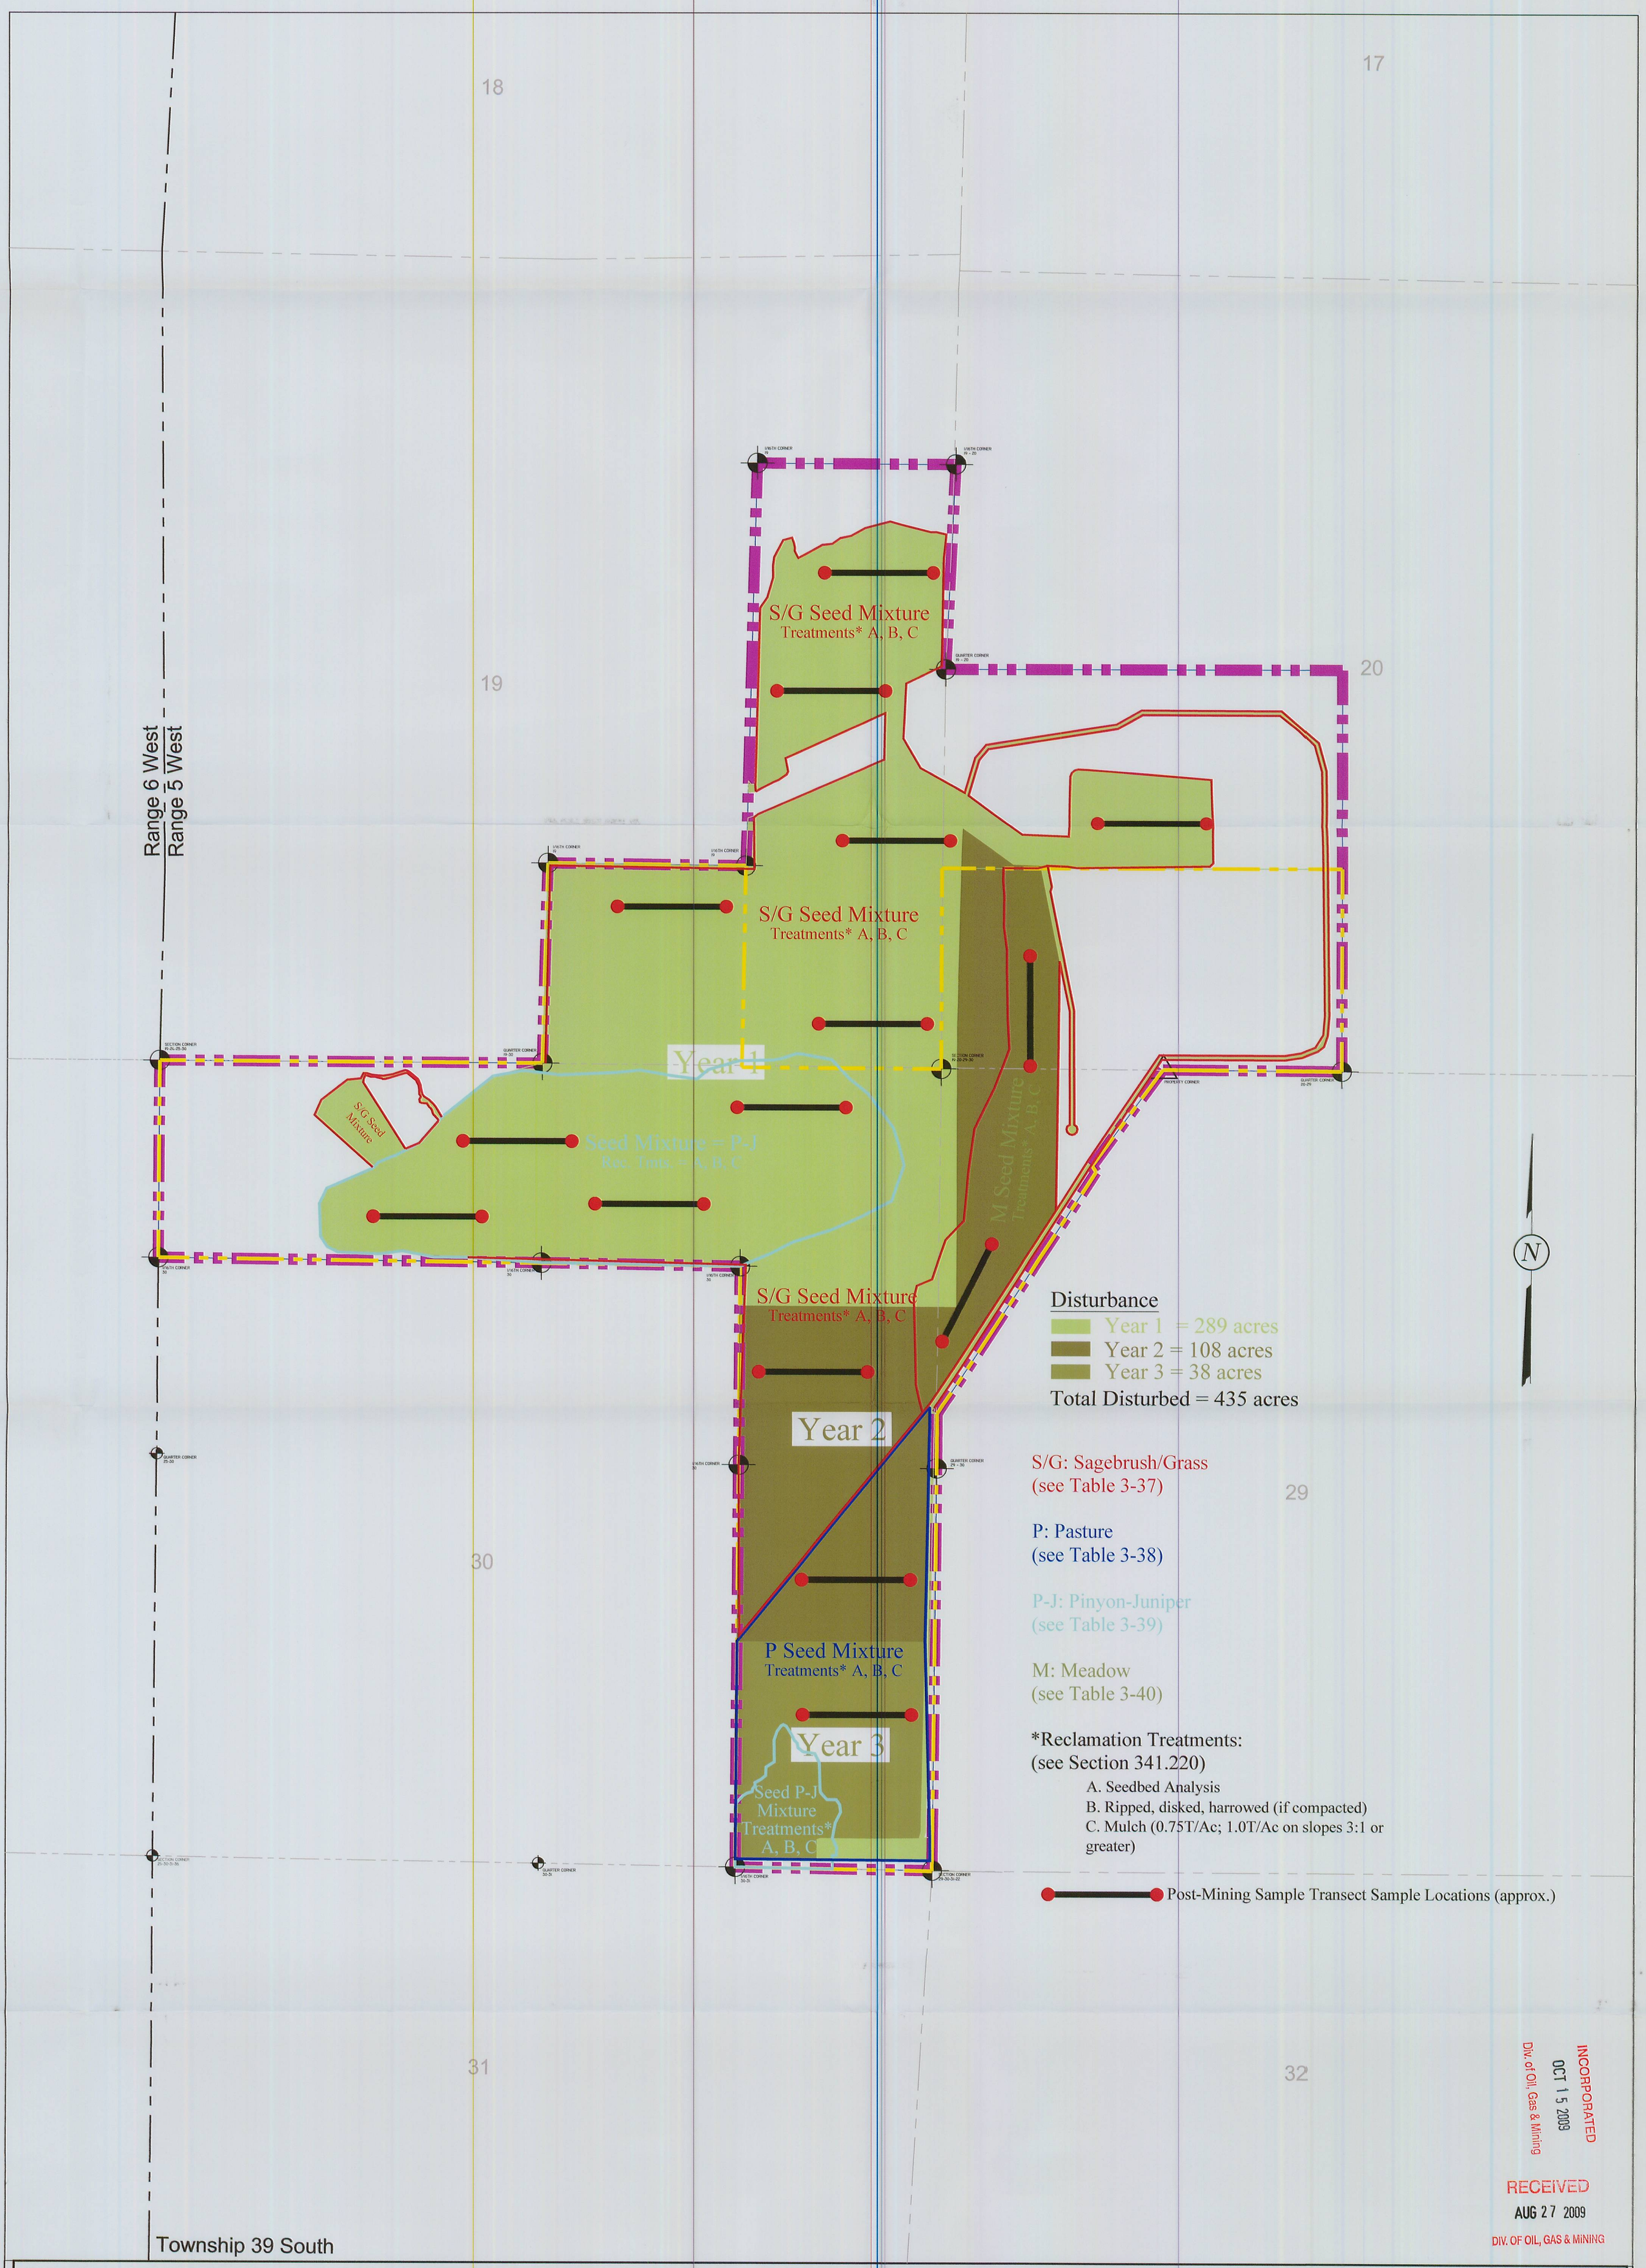

INCORPORATED
OCT 15 2009
Div. of Oil, Gas & Mining

RECEIVED
AUG 27 2009
DIV. OF OIL, GAS & MINING

LEGEND:
- PERMIT BOUNDARY
- PRIVATE COAL OWNERSHIP
- SECTION LINE
- FOUND SECTION CORNER
- FOUND PROPERTY CORNER

DRAWN BY:	CHECKED BY:
C. McCOURT	PC
DRAWING: 3-7	DATE: 8/12/09
	SCALE: 1" = 500'
JOB NUMBER: 1400	SHEET

REVISIONS

DATE:	BY:

RECLAMATION TREATMENTS, MONITORING & SAMPLE LOCATIONS

COAL HOLLOW PROJECT
ALTON, UTAH

DRAWING: 3-7

Registered Professional Engineer
275875-2202
CHRIS R. McCOURT
8-24-09
State of Utah

Alton Coal Development
Coal Hollow Project
463 North 100 West, Suite 1
Cedar City, Utah 84720
Phone (435)867-5331
Fax (435)867-1192