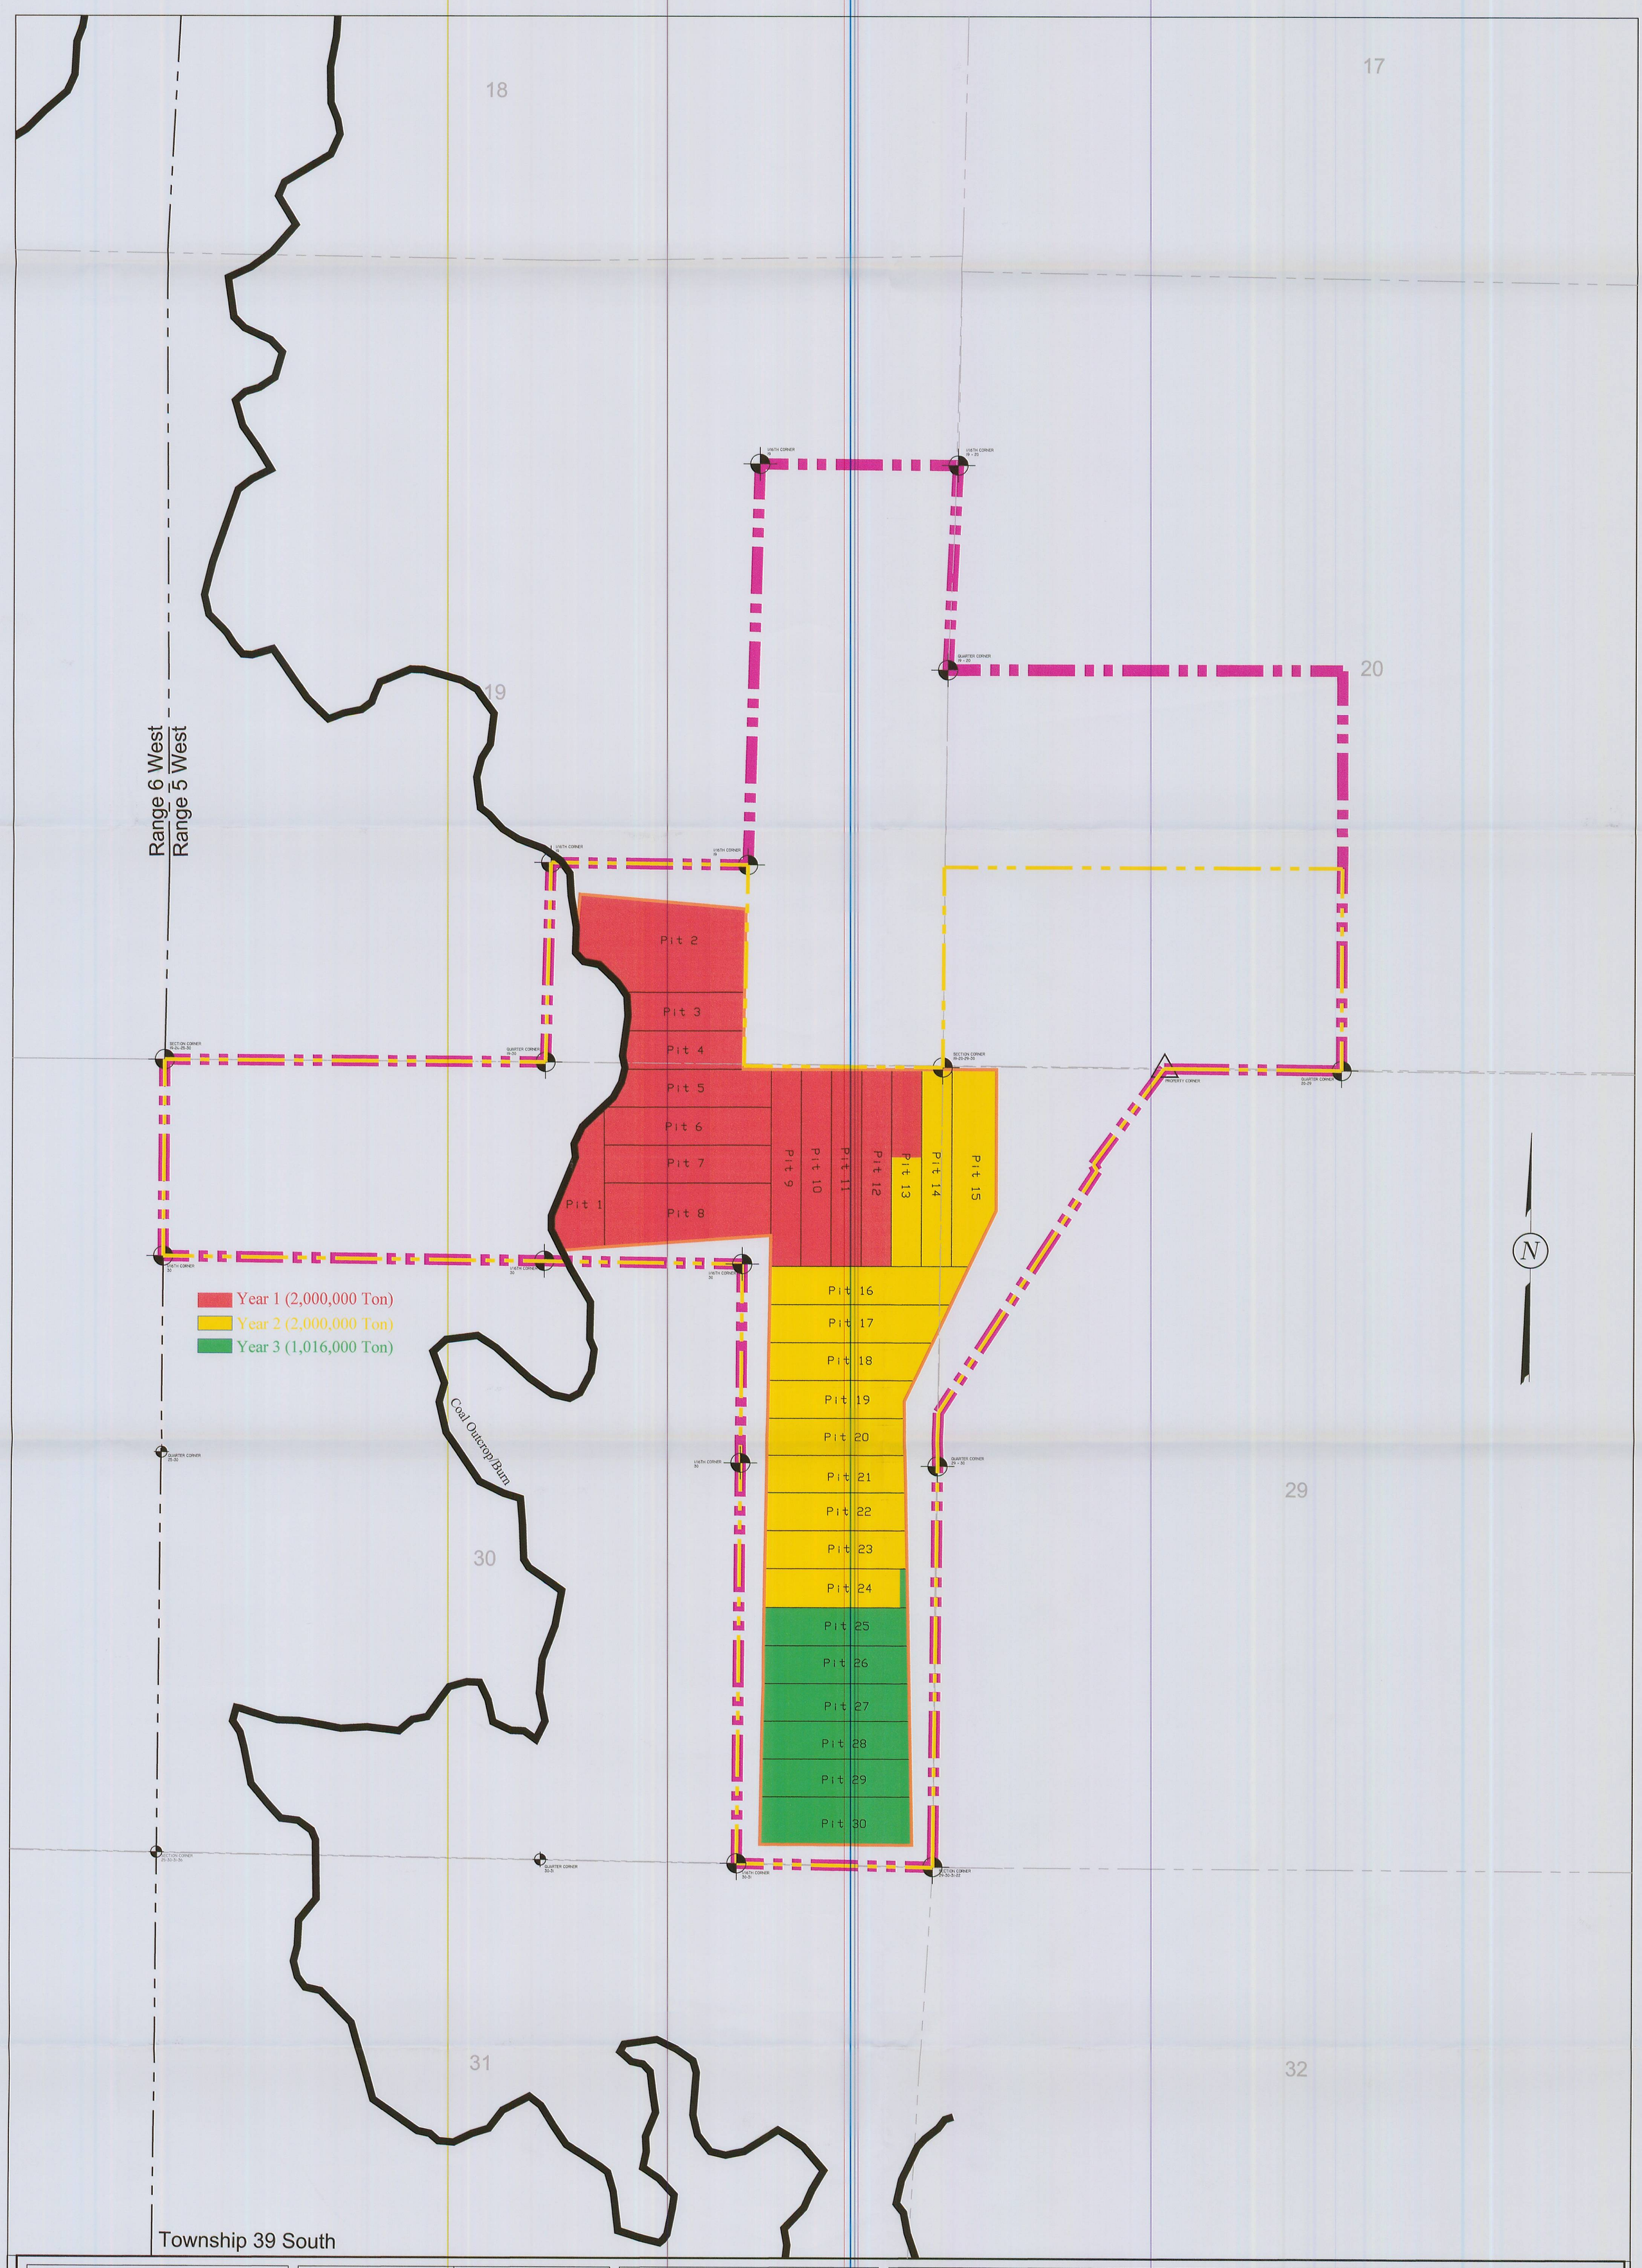

LEGEND:	DRAWN BY:	CHECKED BY:	REVISIONS		COAL REMOVAL SEQUENCE		
PERMIT BOUNDARY	C. McCOURT	GG	DATE:	BY:			
PRIVATE COAL OWNERSHIP	DRAWING:	DATE:	9/16/08	CRM			
COAL LINE BOUNDARY	5–10	4/20/07					
COAL RECOVERY		SCALE:					
SECTION LINE		1" = 500'					
FOUND SECTION CORNER	JOB NUMBER:	SHEET					
FOUND PROPERTY CORNER	1400						

COAL HOLLOW PROJECT
ALTON, UTAH

DRAWING: 5-10

Registered Professional Engineer
275875-2202
CHRIS R. McCOURT
12-4-08
State of Utah

Alton Coal Development
Coal Hollow Project

463 North 100 West, Suite 1
Cedar City, Utah 84720
Phone (435)867-5331
Fax (435)867-1192

RECEIVED
DEC 2 2 2008
DIV. OF OIL, GAS & MINING
Div. of Oil, Gas & Mining