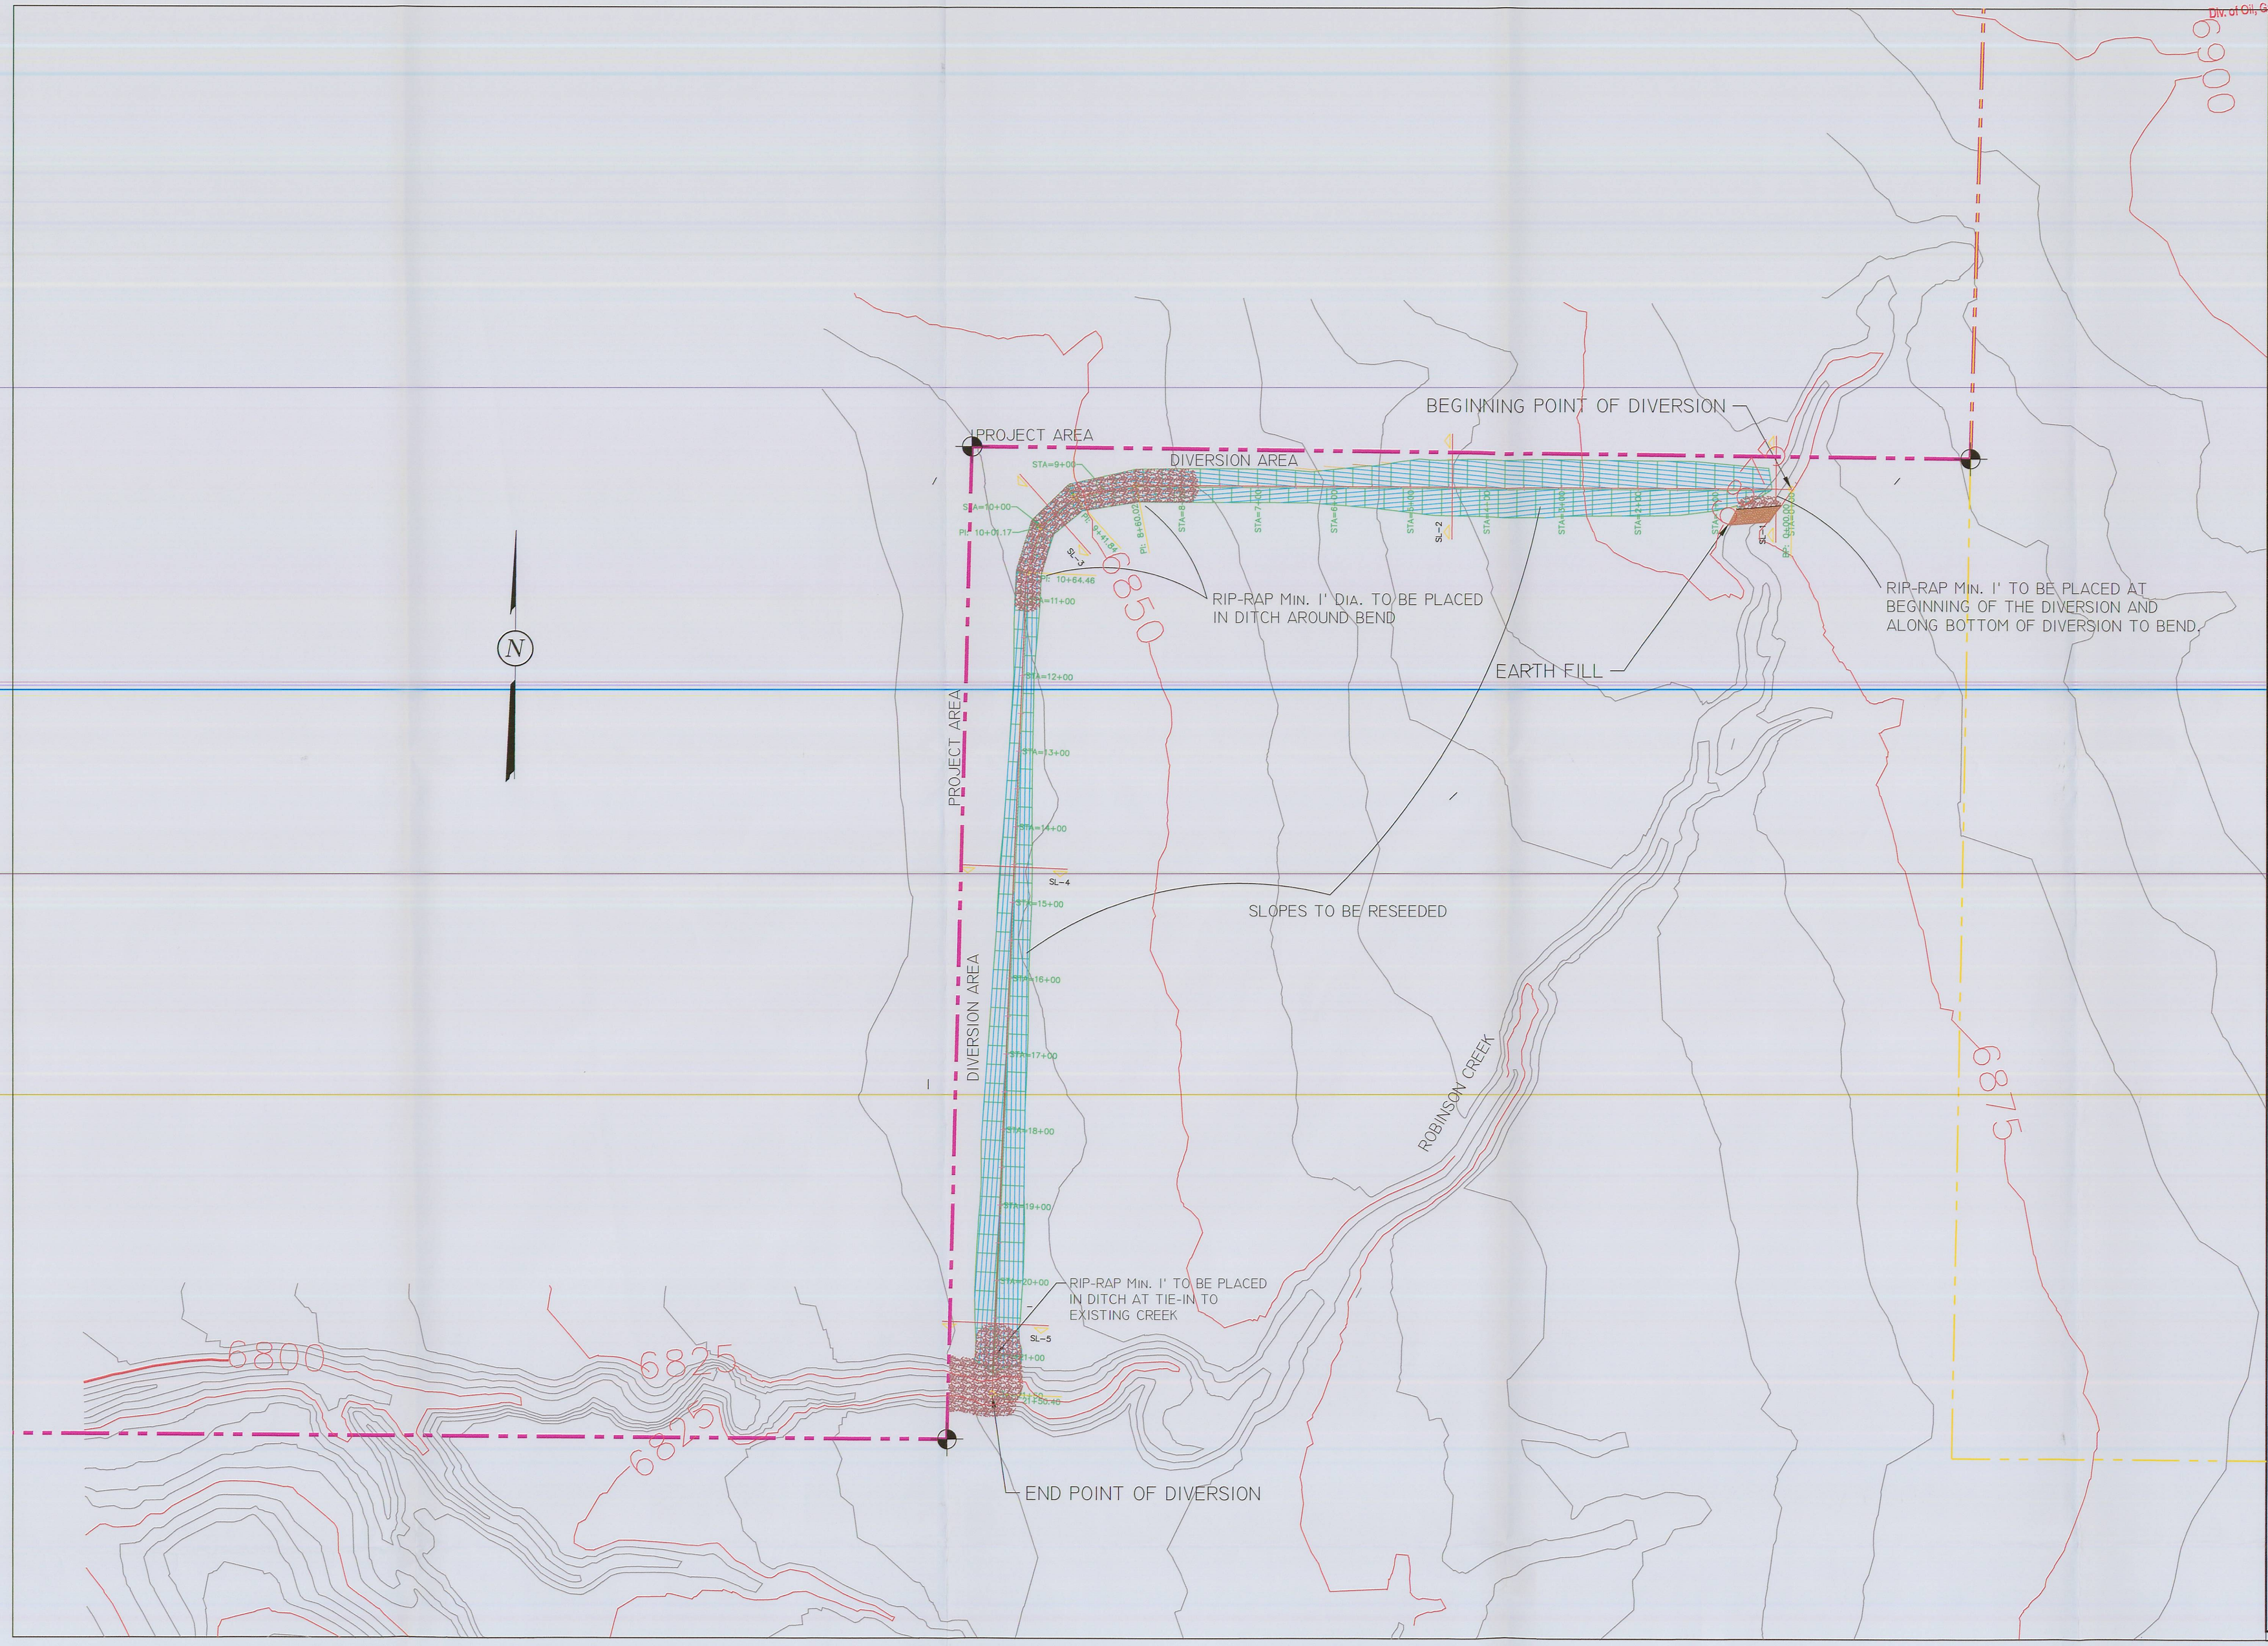

Div. of Oil, Gas & Mining

RECEIVED
DEC 2 2 2008
DIV. OF OIL, GAS & MINING

Alpha Coal Development
Coal Hollow Project
463 North 100 West, Suite 1
Cedar City, Utah 84720
Phone (435)867-5331
Fax (435)867-1192

STATE OF UTAH
LICENSED
PROFESSIONAL ENGINEER
CHRIS R. McCOURT
12-17-08

ROBINSON CREEK TEMPORARY DIVERSION PLAN VIEW

COAL HOLLOW PROJECT
ALTON, UTAH

DRAWING: 5-20

REVISIONS

DATE:	BY:
9/16/08	CRM

DRAWN BY: J. STANSFIELD C. McCOURT	CHECKED BY: GG
DRAWING: 5-20	DATE: 4/20/07
	SCALE: 1" = 100'
JOB NUMBER: 1400	SHEET

LEGEND:
- PERMIT BOUNDARY
- FEDERAL COAL OWNERSHIP
- FOUND SECTION CORNER