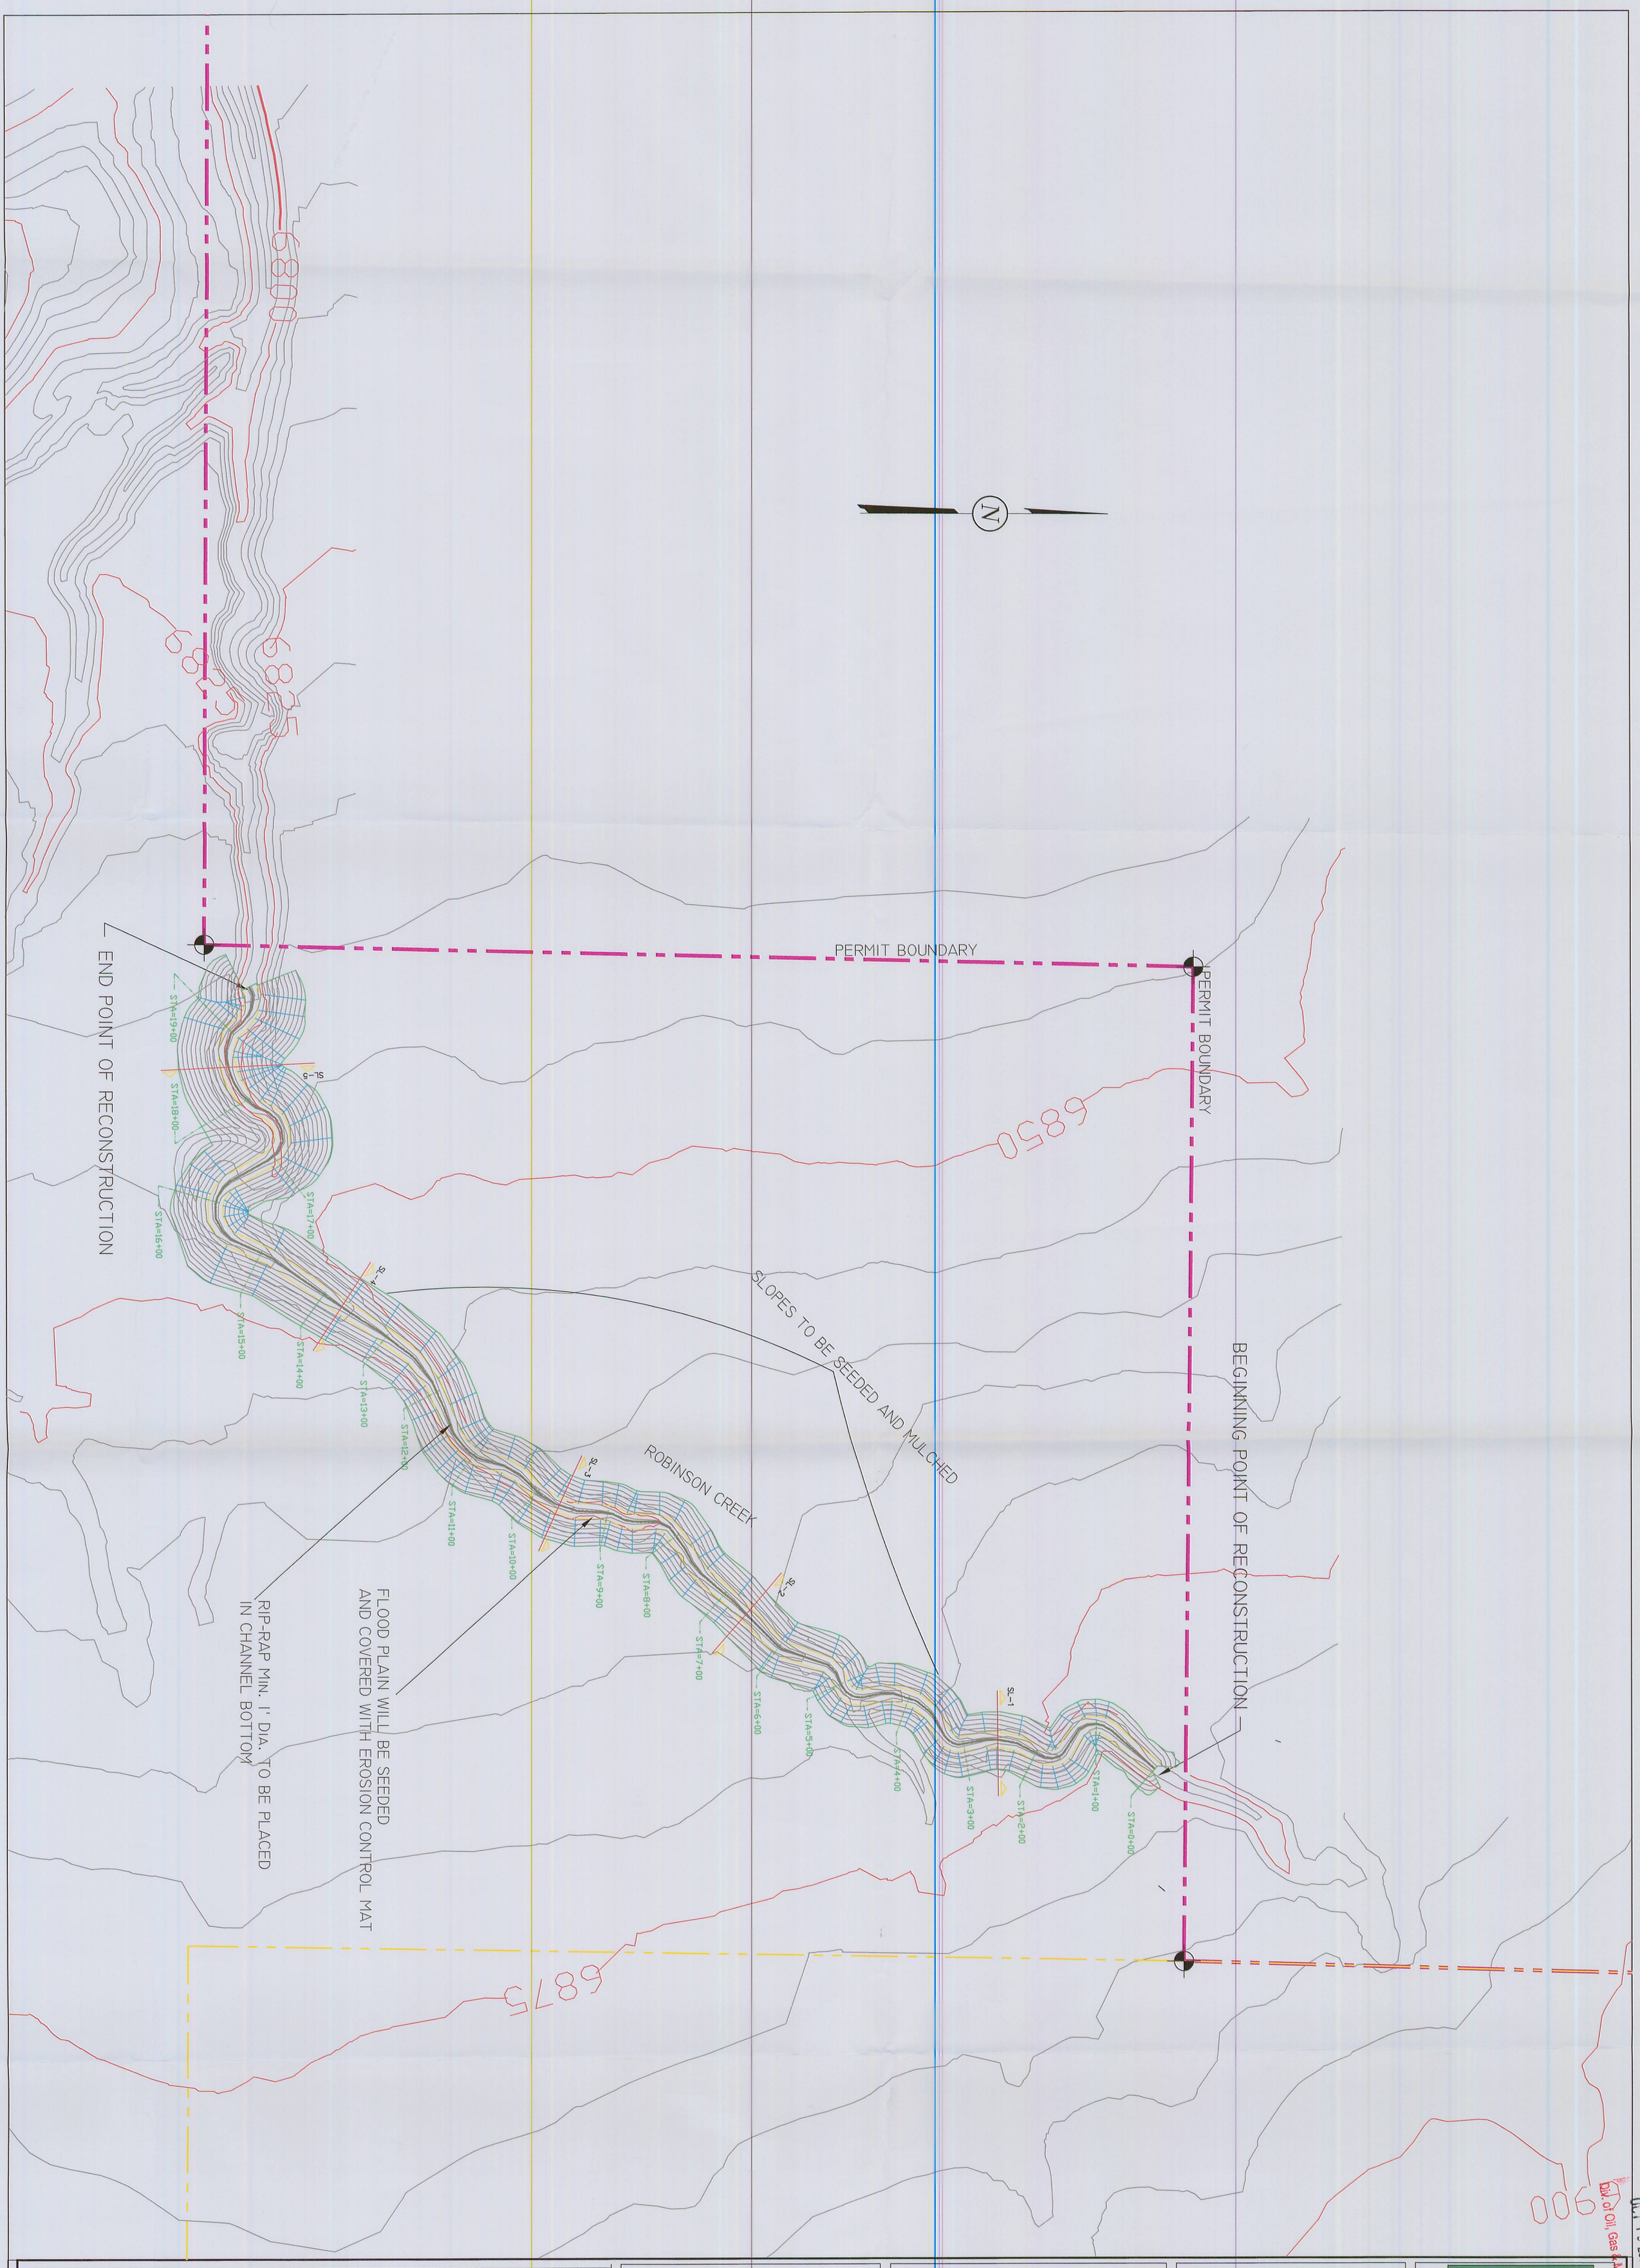

LEGEND:

- PERMIT BOUNDARY
- FEDERAL COAL OWNERSHIP
- FOUND SECTION CORNER

DRAWN BY: C. McCOURT	CHECKED BY: GG
DRAWING: 5-20A	DATE: 11/12/08
	SCALE: 1" = 100'
JOB NUMBER: 1400	SHEET

REVISIONS	
DATE:	BY:

ROBINSON CREEK RECONSTRUCTION PLAN VIEW

COAL HOLLOW PROJECT
ALTON, UTAH

DRAWING: 5-20A

Registered Professional Engineer
275875-2202
CHRIS R. McCOURT
12-15-08
State of Utah

Alton Coal Development
Coal Hollow Project
463 North 100 West, Suite 1
Cedar City, Utah 84720
Phone (435)867-5331
Fax (435)867-1192

RECEIVED
DEC 2 2 2008
DIV. OF OIL, GAS & MINING

0069
Div. of Oil, Gas & Mining