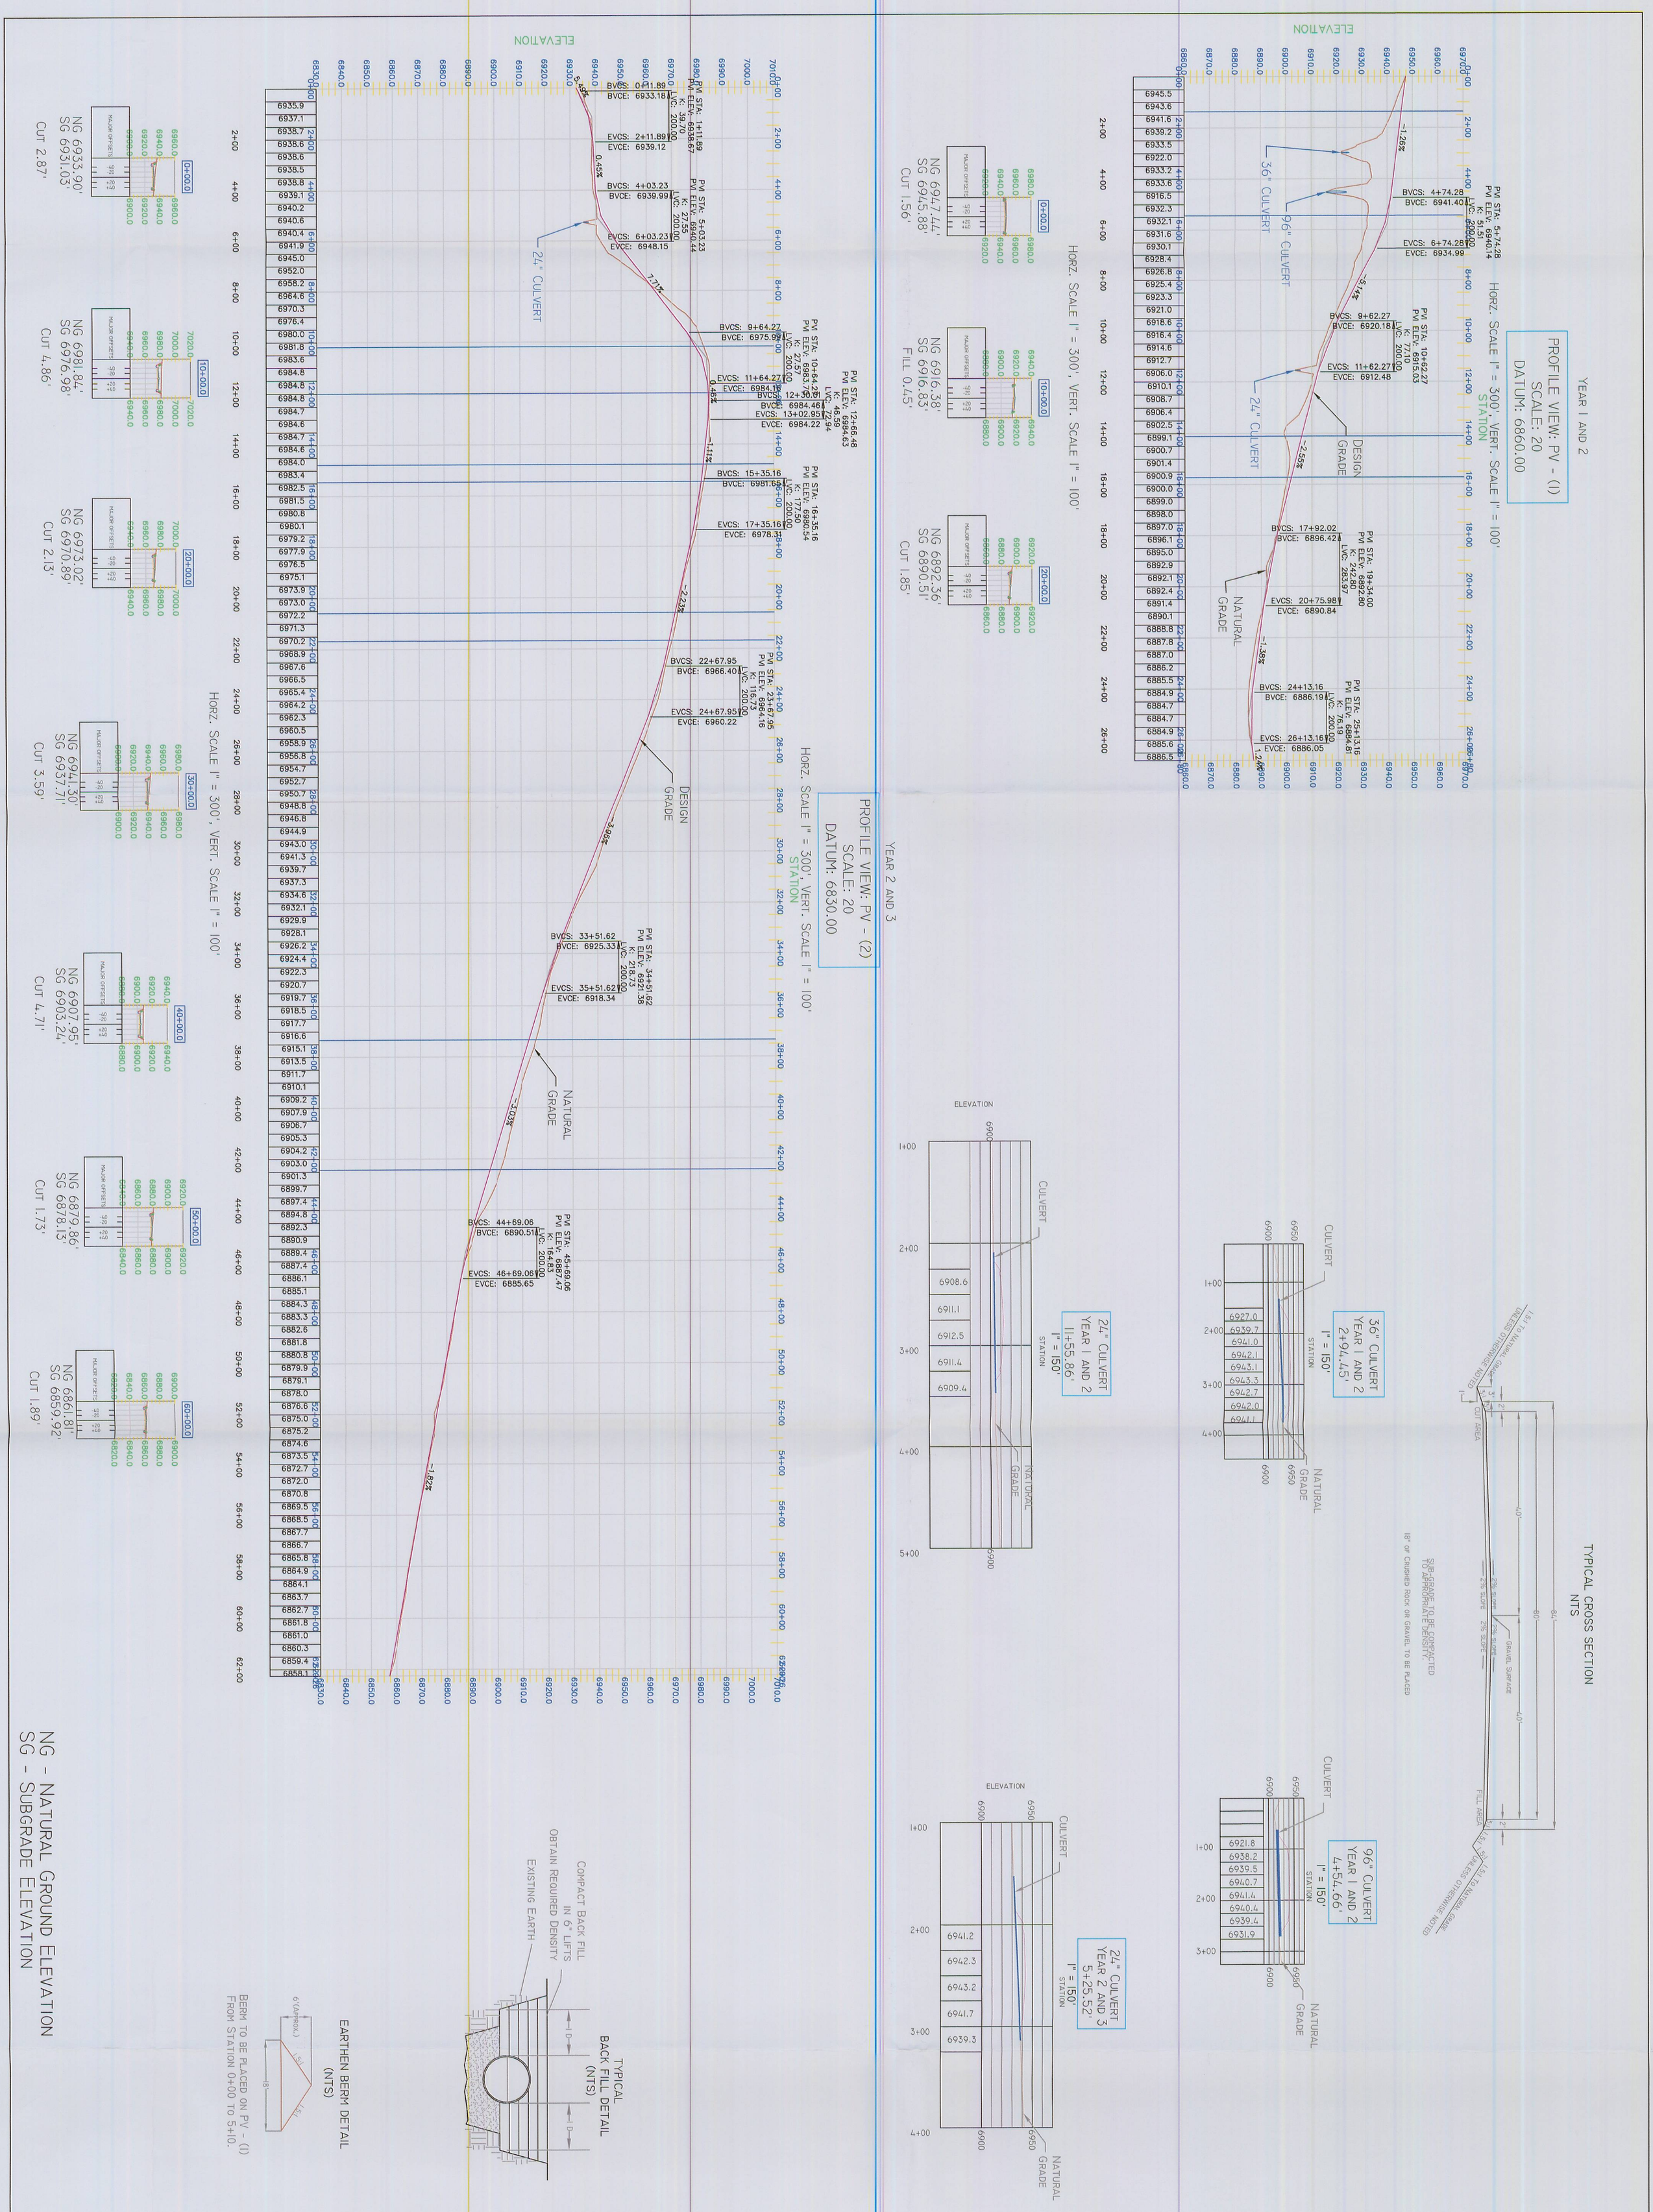

NG - NATURAL GROUND ELEVATION
SG - SUBGRADE ELEVATION

LEGEND:	DRAWN BY: J. STANSFIELD	CHECKED BY: CRM/GG	REVISIONS		PRIMARY MINE HAUL ROADS CROSS SECTION & DETAIL		
	DRAWING: 5-23	DATE: 04/20/07	DATE: 9/16/08	BY: CRM	COAL HOLLOW PROJECT ALTON, UTAH	Registered Professional Engineer 275875-2202 CHRIS R. McCOURT 12-14-08 State of Utah	ALTON COAL DEVELOPMENT COAL HOLLOW PROJECT
	SCALE: As Noted				DRAWING: 5-23		463 North 100 West, Suite 1 Cedar City, Utah 84720 Phone (435)867-5331 Fax (435)867-1192
	JOB NUMBER: 1400	SHEET					

RECEIVED
DEC 22 2008
DIV. OF OIL, GAS & MINING