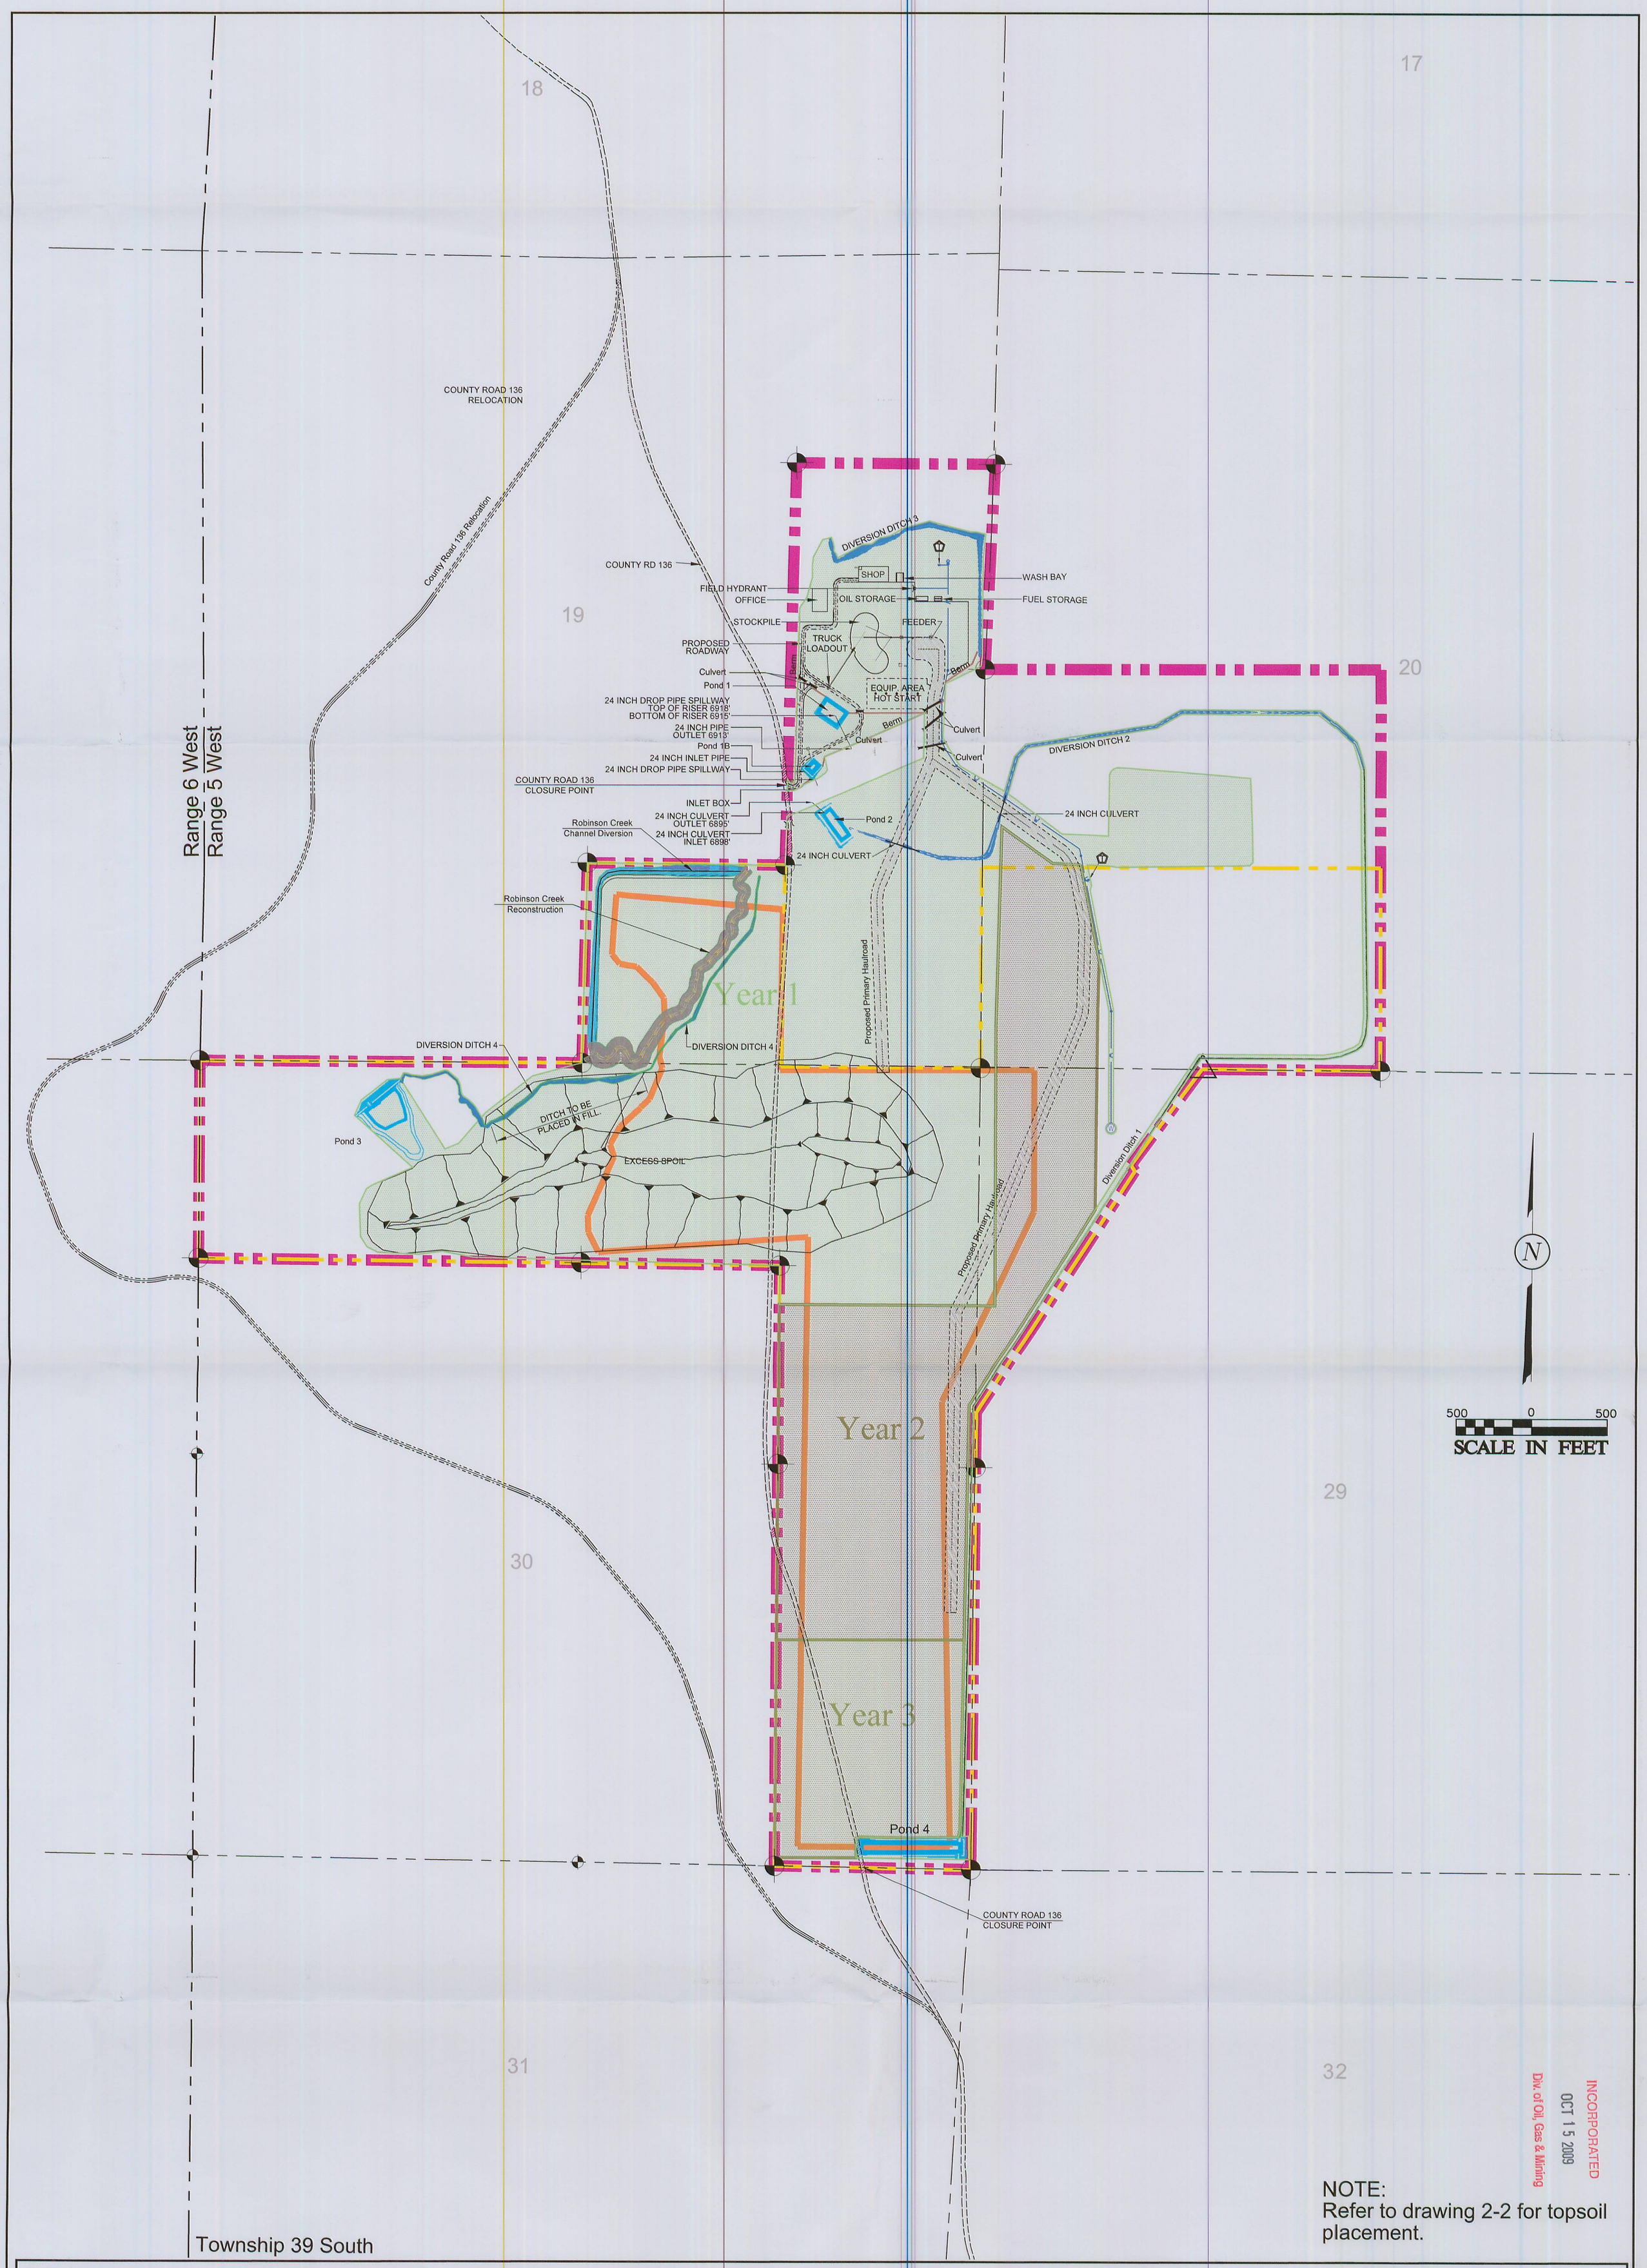

NOTE:
Refer to drawing 2-2 for topsoil placement.

LEGEND:
- PERMIT BOUNDARY
- PRIVATE COAL OWNERSHIP
- COAL RECOVERY LINE
- SECTION LINE
- FOUND SECTION CORNER
- FOUND PROPERTY CORNER
- DIVERSION DITCHES
- PROPOSED SEDIMENT IMPOUNDS
- BERM
- YEAR 1 DISTURBANCE
- YEAR 2 DISTURBANCE
- YEAR 3 DISTURBANCE
- PROPOSED POWERLINE
- CENTERLINE
- PROPOSED WATER LINE
- WATER TANK / WELL

DRAWN BY:	CHECKED BY:
C. McCOURT G. Grossman	CRM/WES
DRAWING: 5-3	DATE: 11/10/08
	SCALE: 1" = 500'
JOB NUMBER: 1400	SHEET

REVISIONS

DATE:	BY:

FACILITIES & STRUCTURES

LAYOUT

COAL HOLLOW PROJECT
ALTON, UTAH

DRAWING: 5-3

Registered Professional Engineer
275875-2202
CHRIS R. McCOURT
12-14-08
State of Utah

Alton Coal Development
Coal Hollow Project
463 North 100 West, Suite 1
Cedar City, Utah 84720
Phone (435) 867-5331
Fax (435) 867-1192

INCORPORATED
OCT 15 2009
Div. of Oil, Gas & Mining
RECEIVED
DEC 22 2008
DIV. OF OIL, GAS & MINING