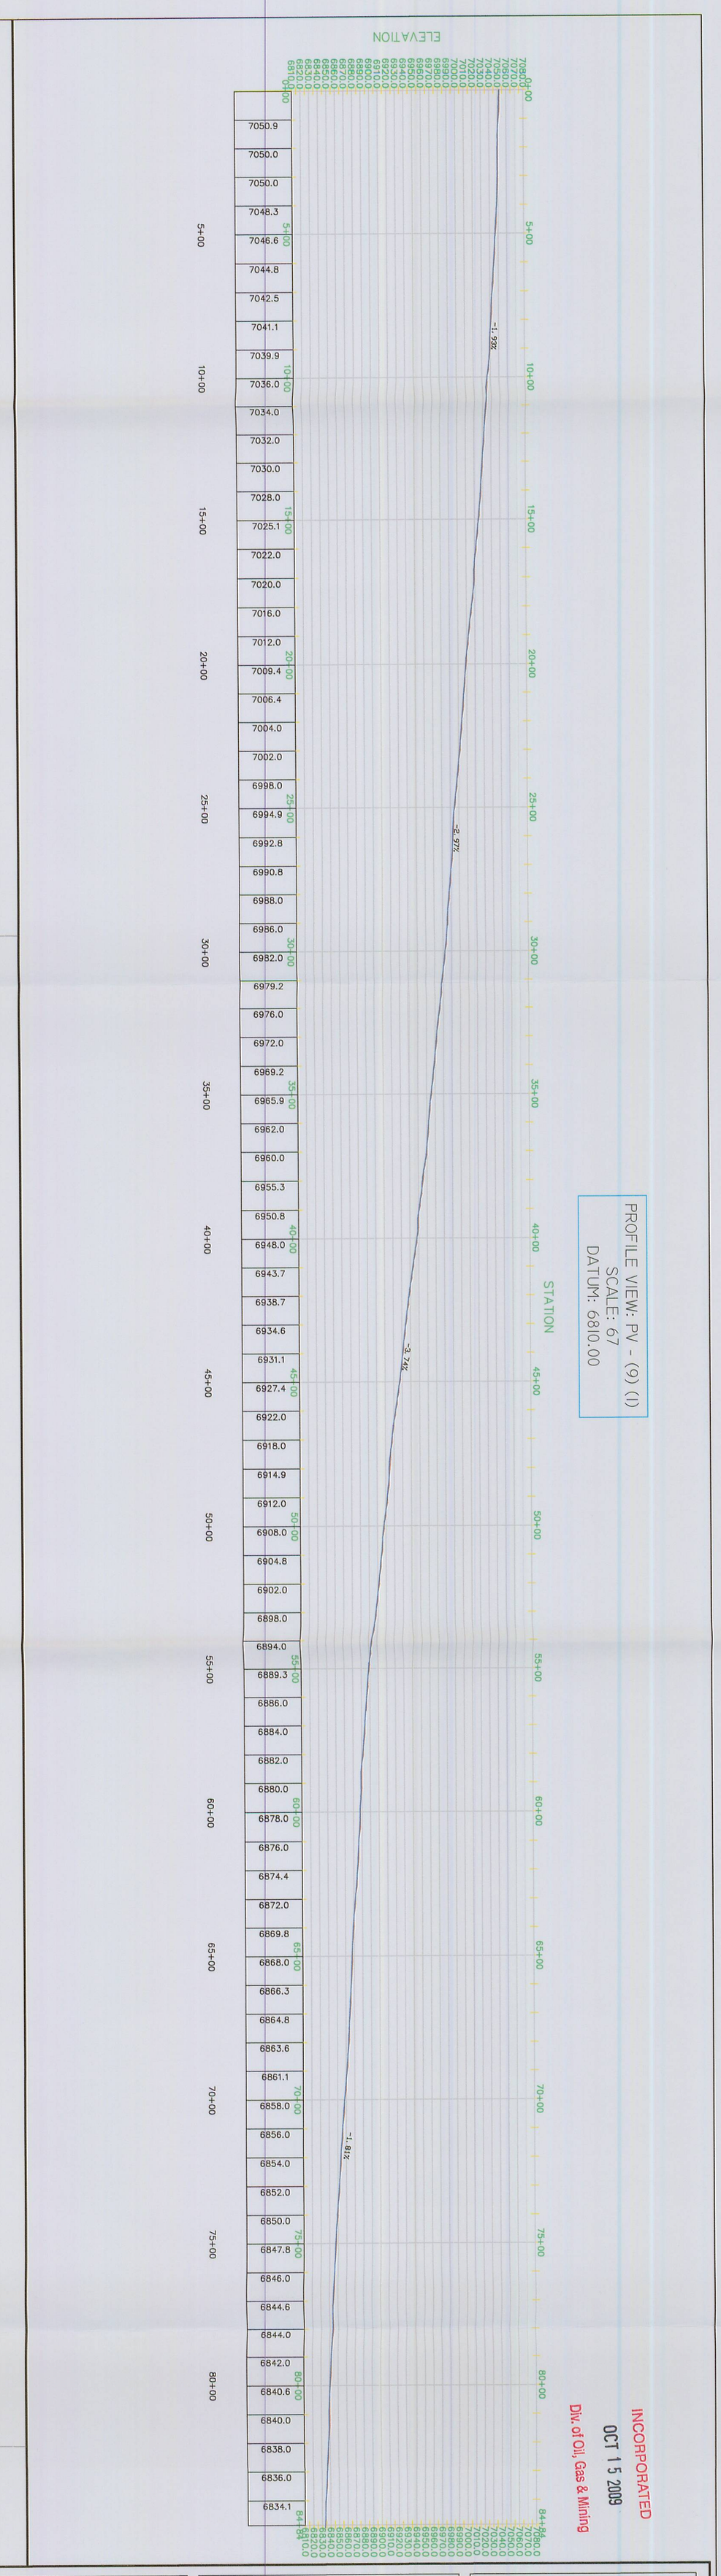

INCORPORATED
OCT 15 2009
Div. of Oil, Gas & Mining

LEGEND:	DRAWN BY:	CHECKED BY:
PERMIT BOUNDARY	J. STANSFIELD	CRM
PRIVATE COAL OWNERSHIP	DRAWING: 5-33	DATE: 4/20/07
SECTION LINE		SCALE: 1" = 300'
FOUND SECTION CORNER		
FOUND PROPERTY CORNER		
DIVERSION DITCHES	JOB NUMBER: 1400	SHEET
PROPOSED SEDIMENT IMPOUNDS		

REVISIONS	
DATE:	BY:
12/02/08	CRM

DIVERSION DITCH 1 DETAILS

COAL HOLLOW PROJECT
ALTON, UTAH

DRAWING: 5-33

Registered Professional Engineer
275875-2202
CHRIS R. McCOURT
12-15-08
State of Utah

Alton Coal Development
Coal Hollow Project
463 North 100 West, Suite 1
Cedar City, Utah 84720
Phone (435)867-5331
Fax (435)867-1192

RECEIVED
DEC 22 2008
DIV. OF OIL, GAS & MINING